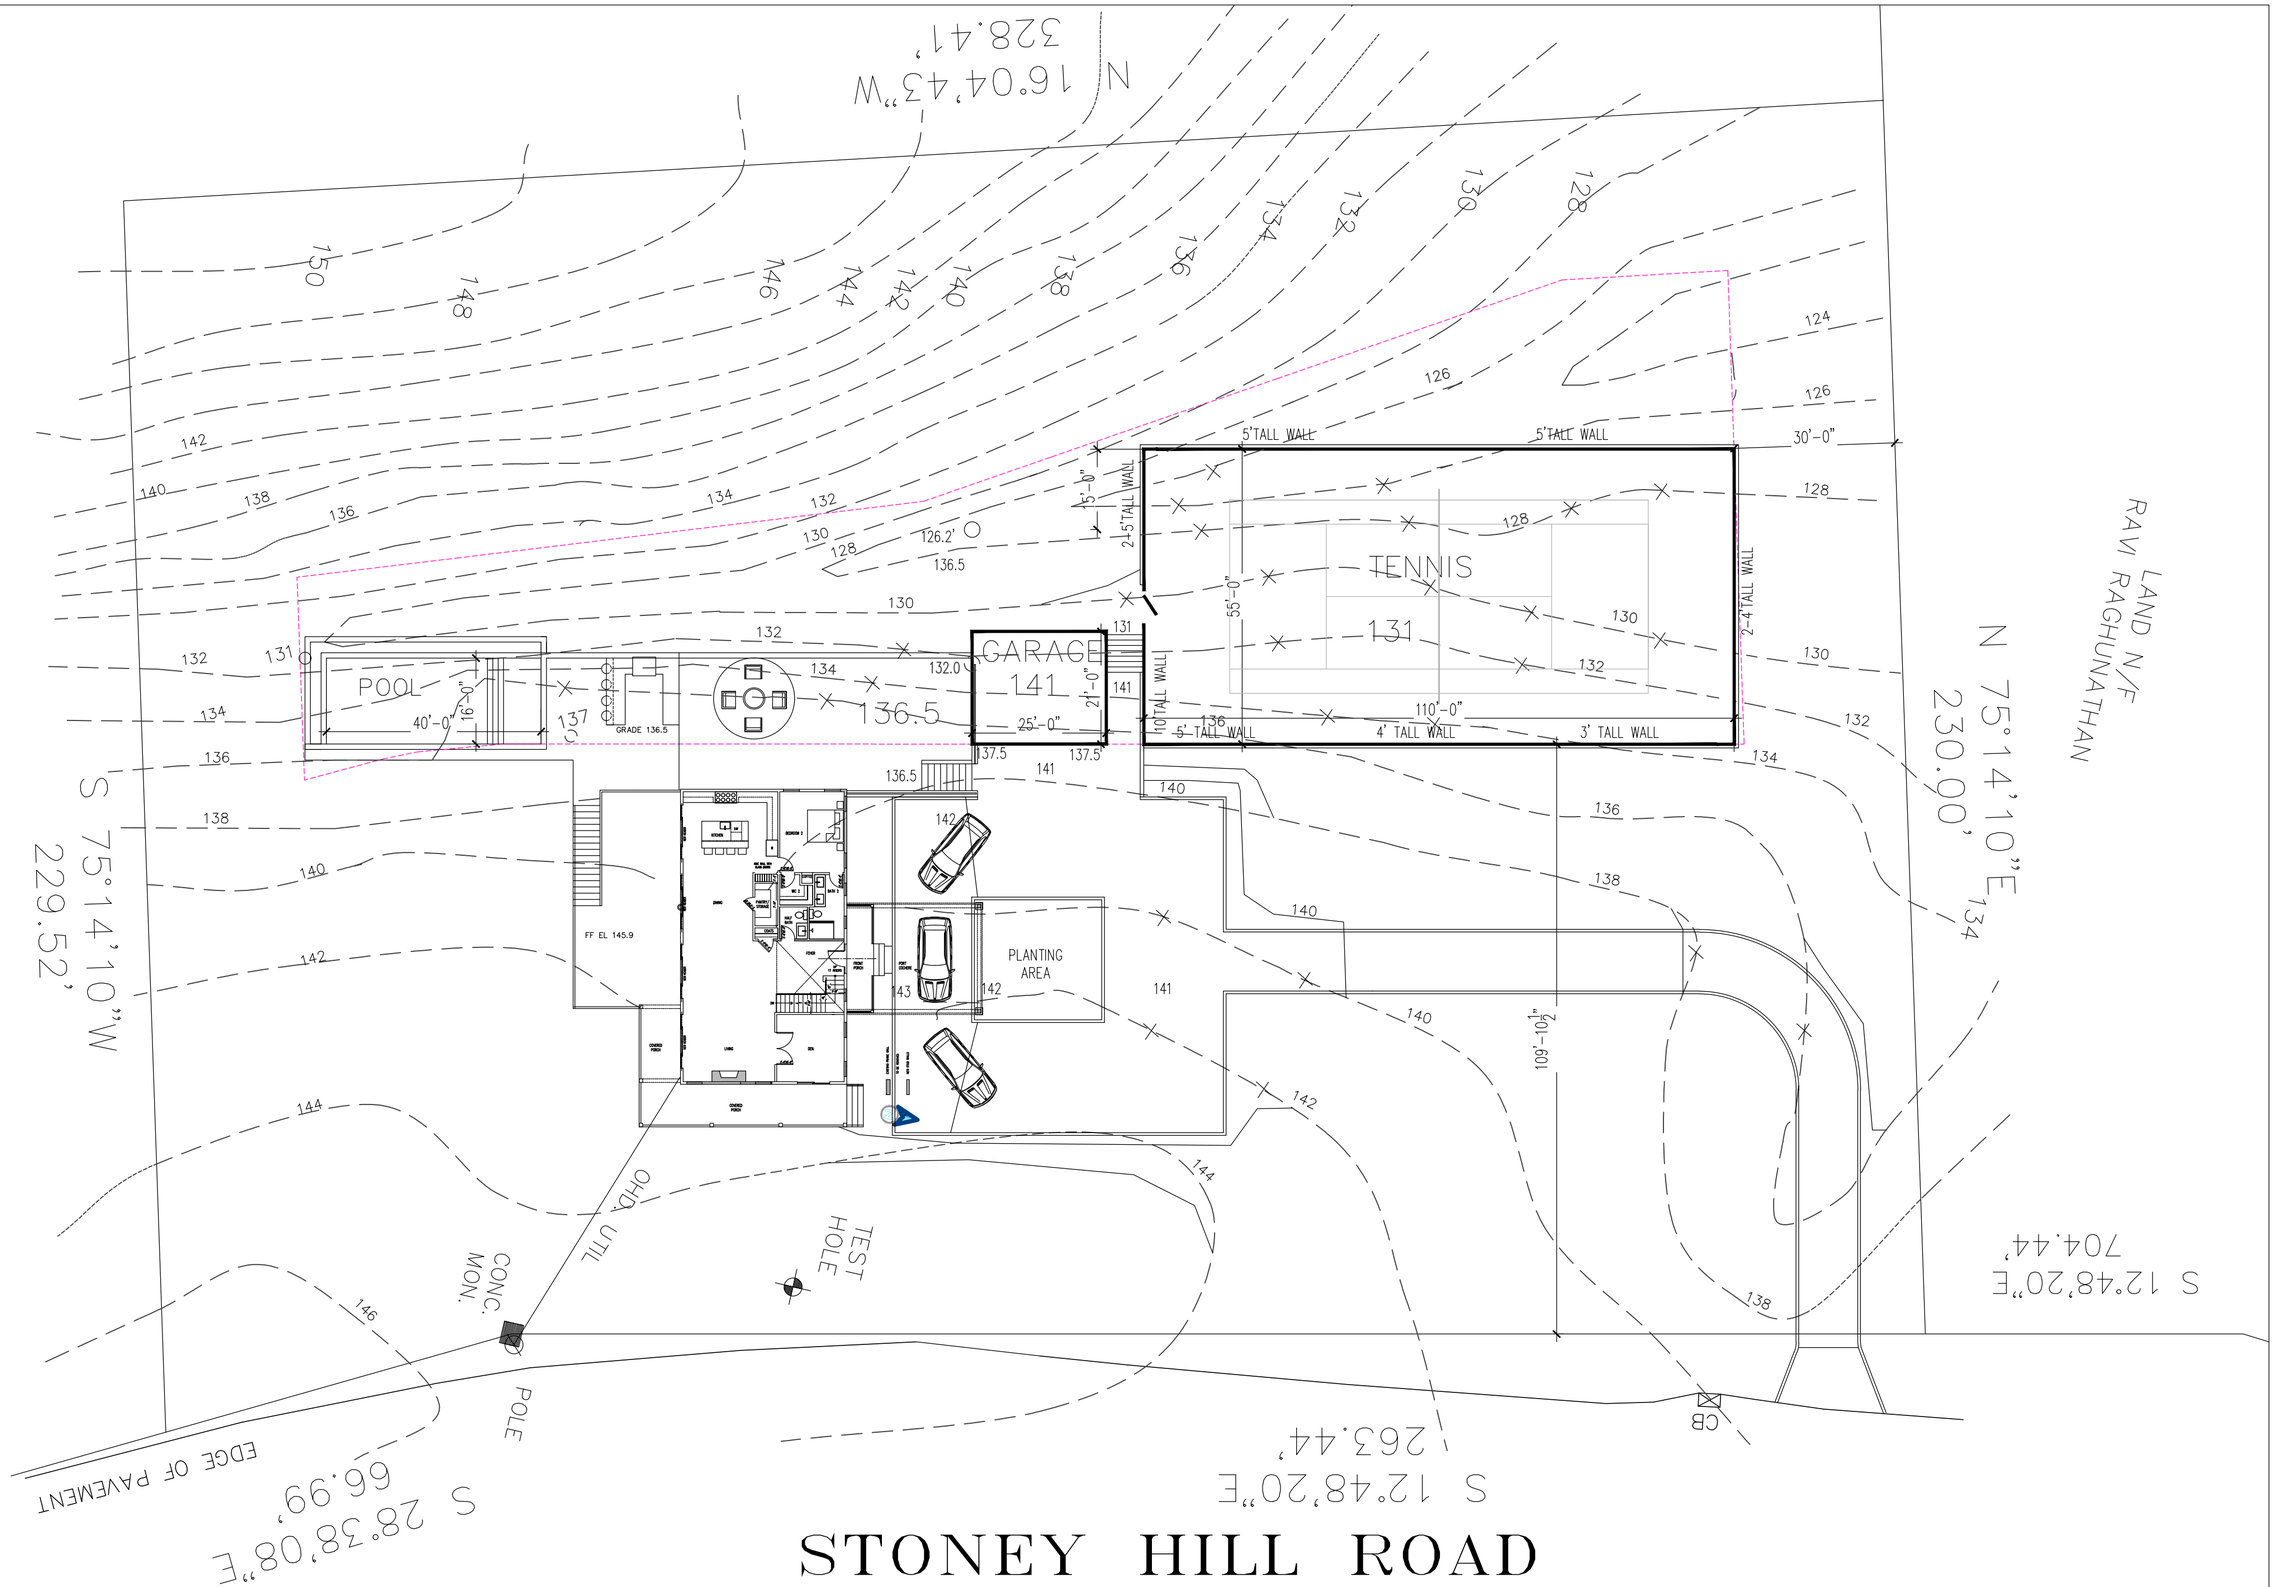

STONEY HILL ROAD

	SEAL	ARCHITECT	PROJECT	DRAWING TITLE	SCALE 1"=20'-0"	DATE 6-14-2022
	REGISTERED ARCHITECT JEFFREY M. SANDS 027894 STATE OF NEW YORK	JEFFREY SANDS ARCHITECT 6 EVERGREEN LANE EAST QUOGUE, NY 11942 PHONE 631.375.5997 FAX 631.576.8916	RESIDENCE AT 121 STONEY HILL LANE SAG HARBOR, NEW YORK	SITEPLAN	DRAWING NUMBER A010 A	