DISTRICT: 1000 SECTION: 102 BLOCK: 2 LOT: 5

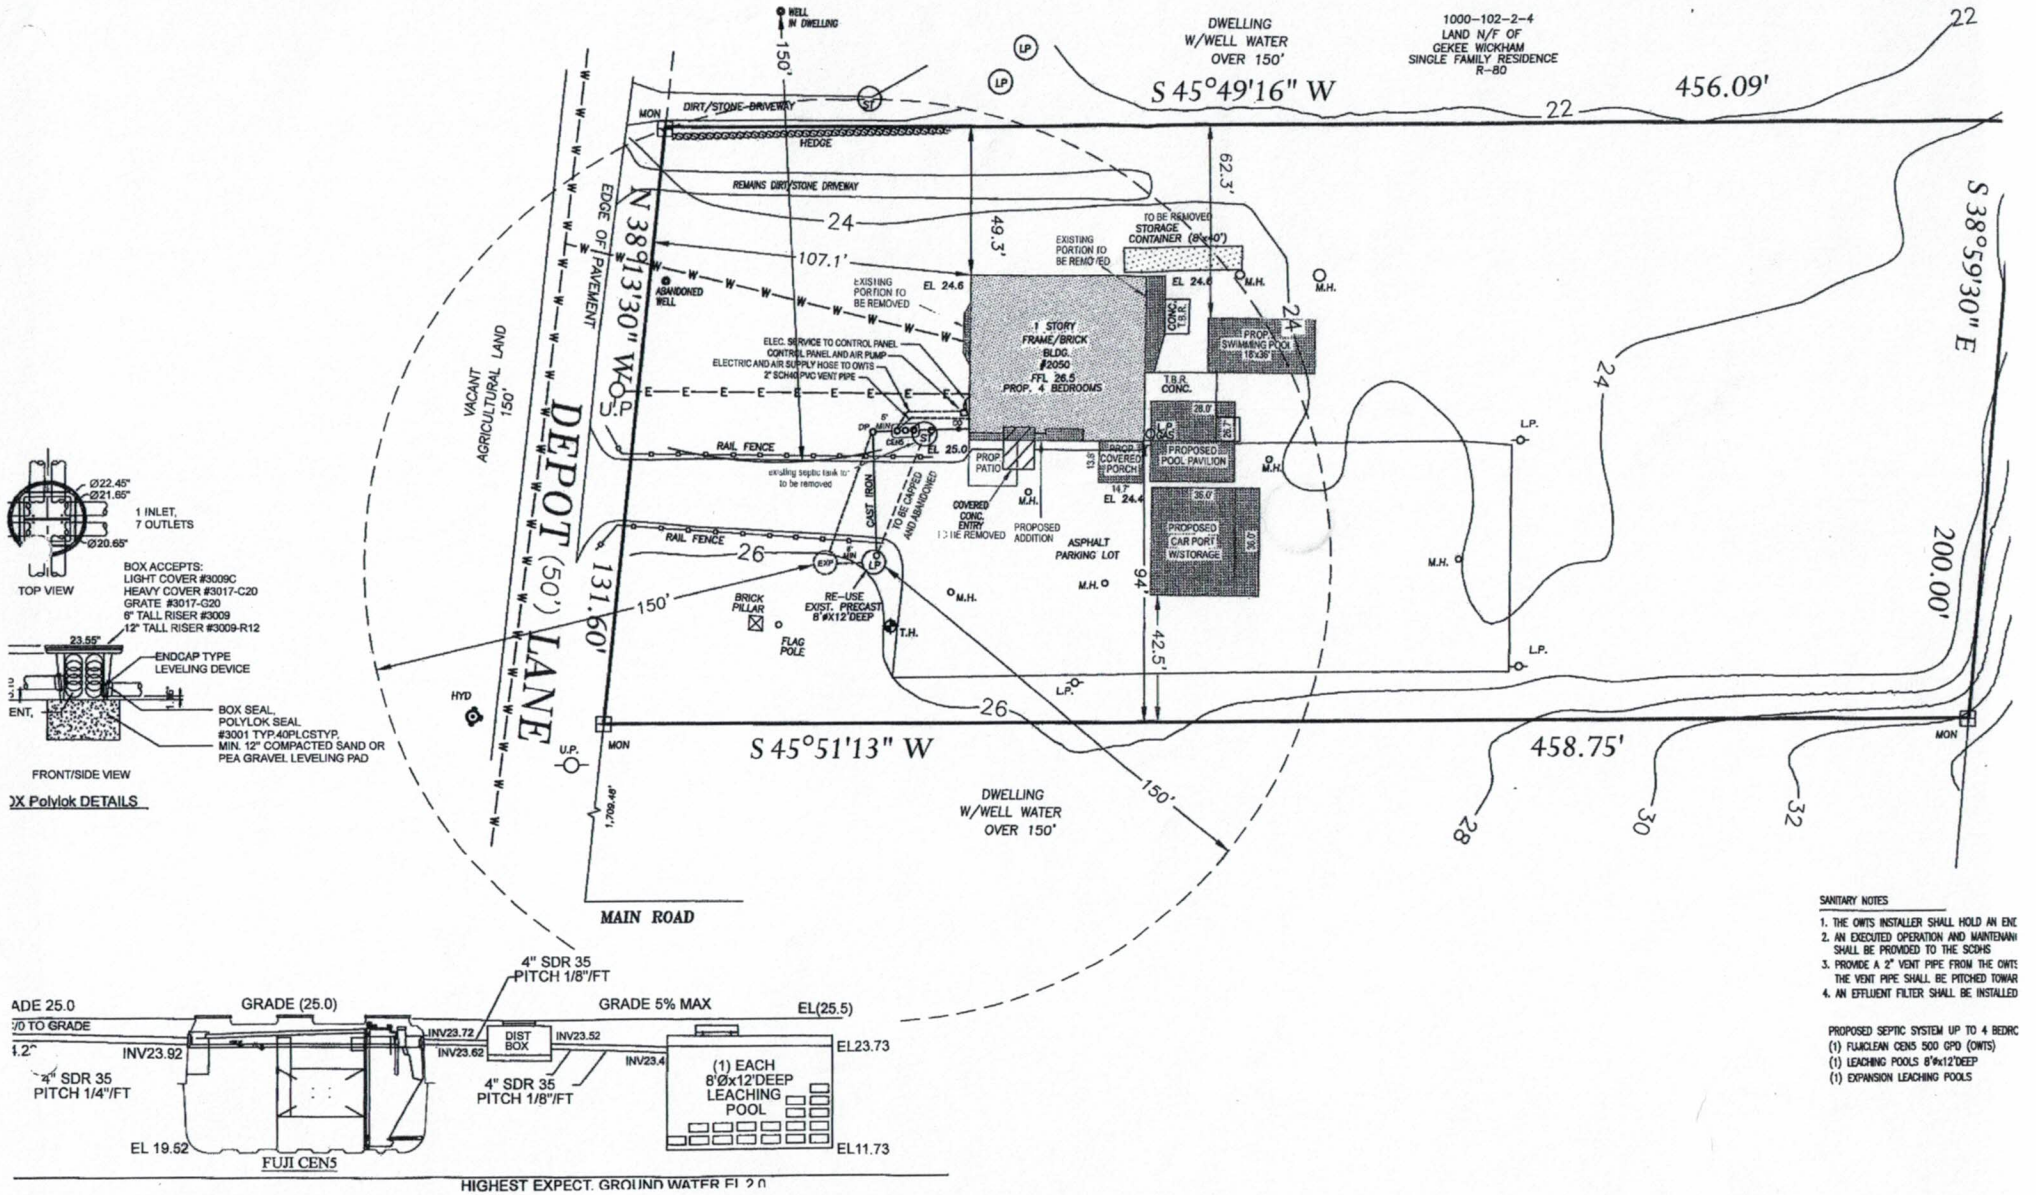

OX Polylok DETAILS

SANITARY NOTES

1. THE OWTS INSTALLER SHALL HOLD AN ENG
2. AN EXECUTED OPERATION AND MAINTENANC SHALL BE PROVIDED TO THE SCDHS
3. PROVIDE A 2" VENT PIPE FROM THE OWTS THE VENT PIPE SHALL BE PITCHED TOWAR
4. AN EFFLUENT FILTER SHALL BE INSTALLED

PROPOSED SEPTIC SYSTEM UP TO 4 BEDRC
(1) FUJICLEAN CEN5 500 GPD (OWTS)
(1) LEACHING POOLS 8'øx12'DEEP
(1) EXPANSION LEACHING POOLS