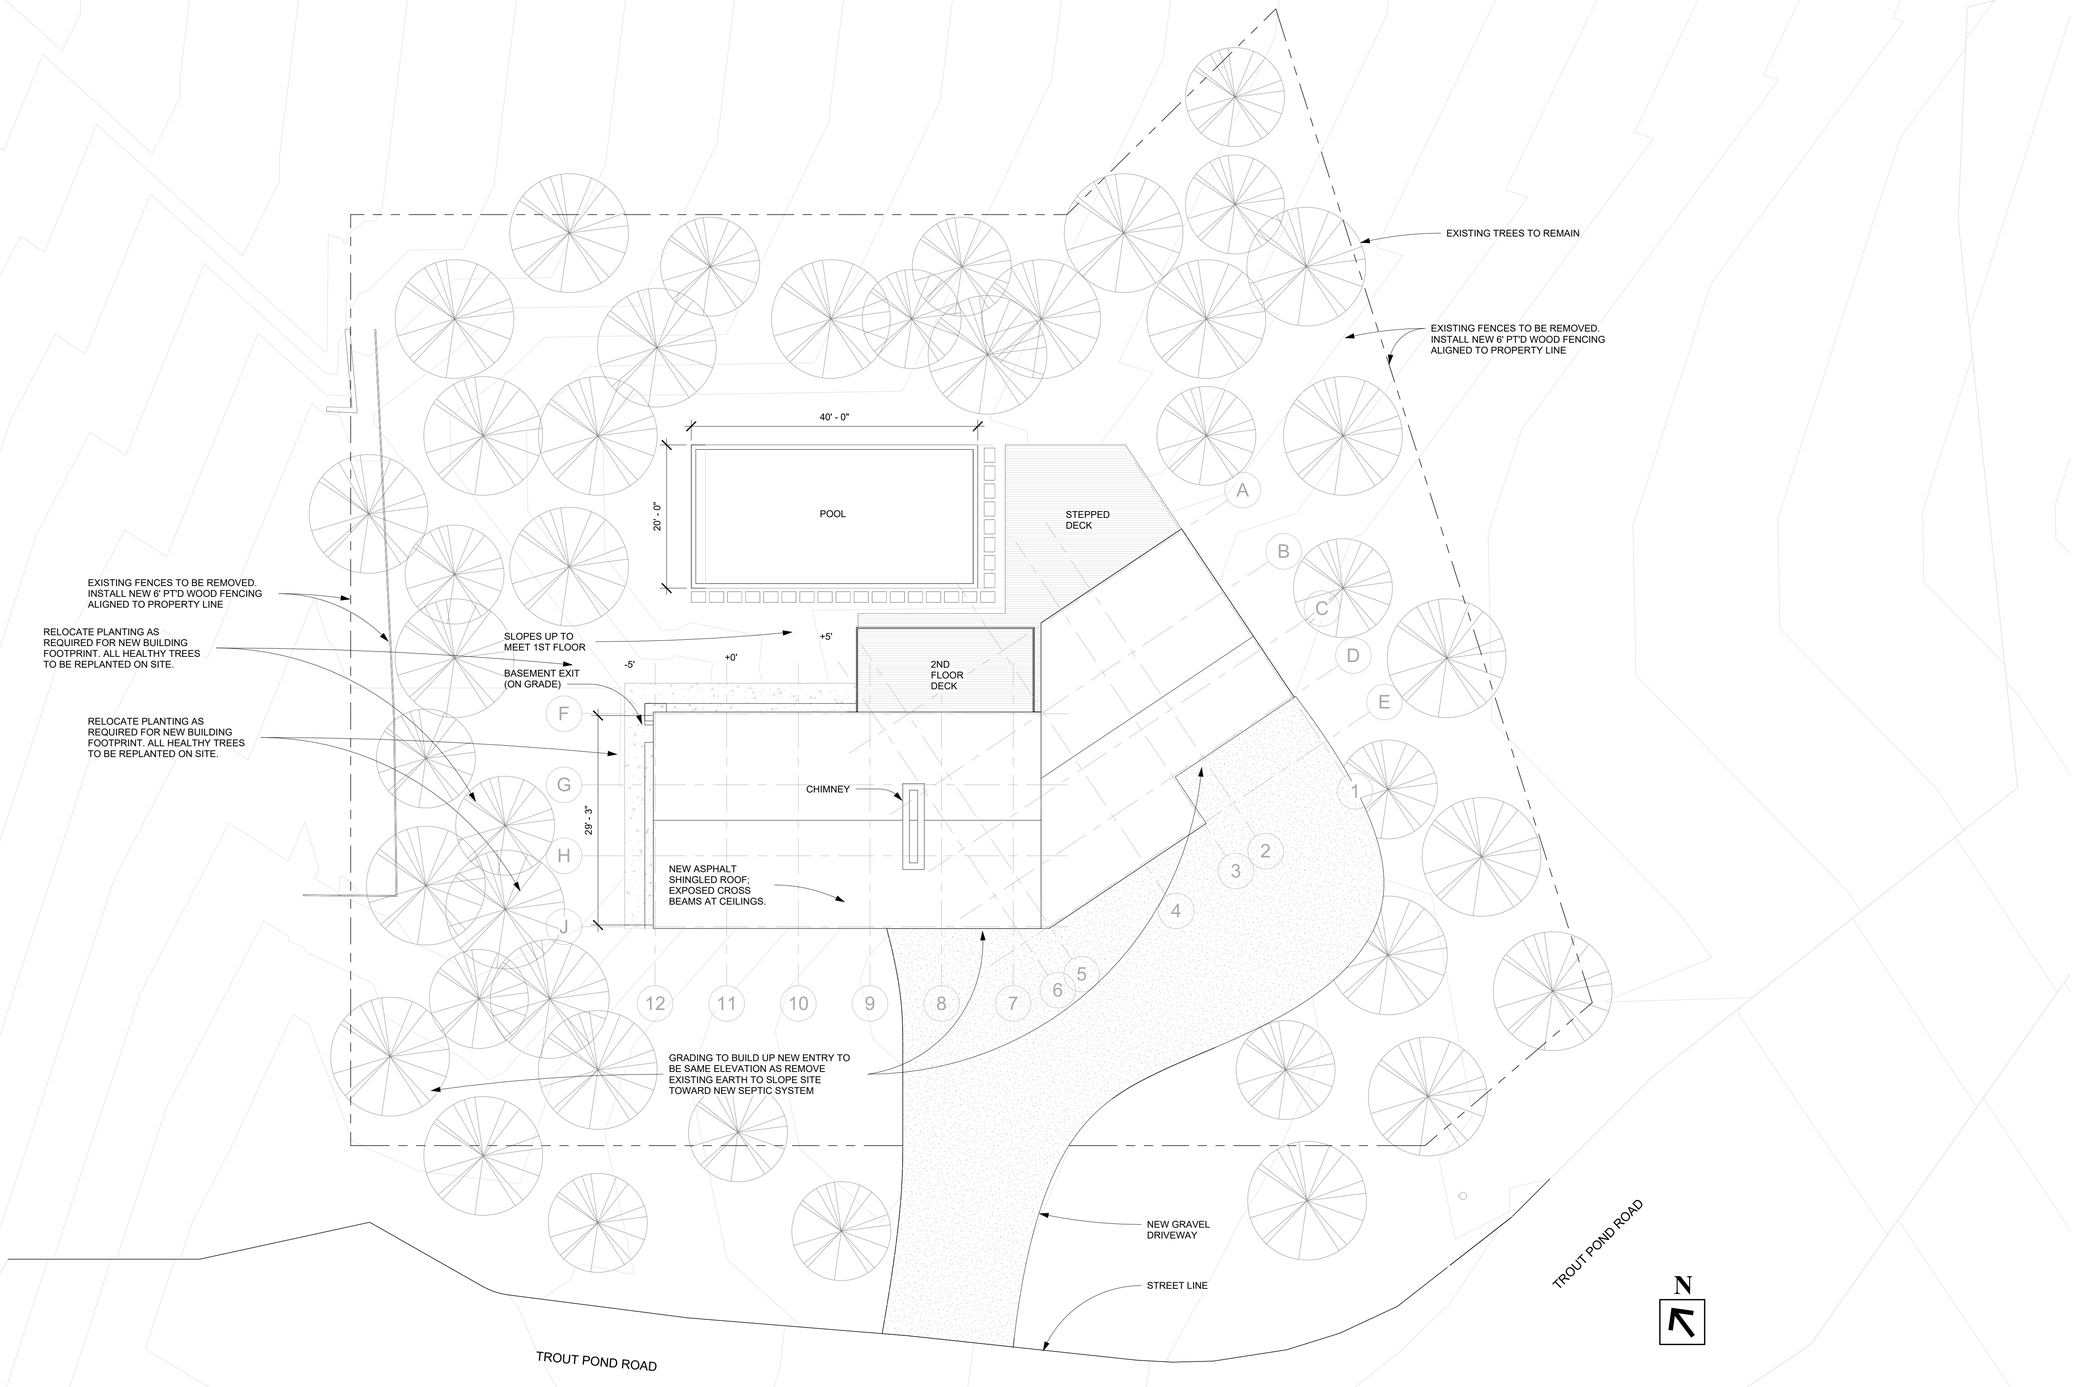

ALEXGRAY|RA

Alex Gray Architecture
108 North 8th Street #2R
Brooklyn, NY 11249
alexgrayarchitecture.com

NOT FOR CONSTRUCTION

No.	Description	Date

Carol Sharks

37 Trout Pond

Sag Harbor, NY

SITE PLAN

A010

SCALE 1" = 10'-0"

PRINT TO SCALE PAPER SIZE = ARCH D 24" X 36"

Approver

5/14/2026 3:10:52 AM

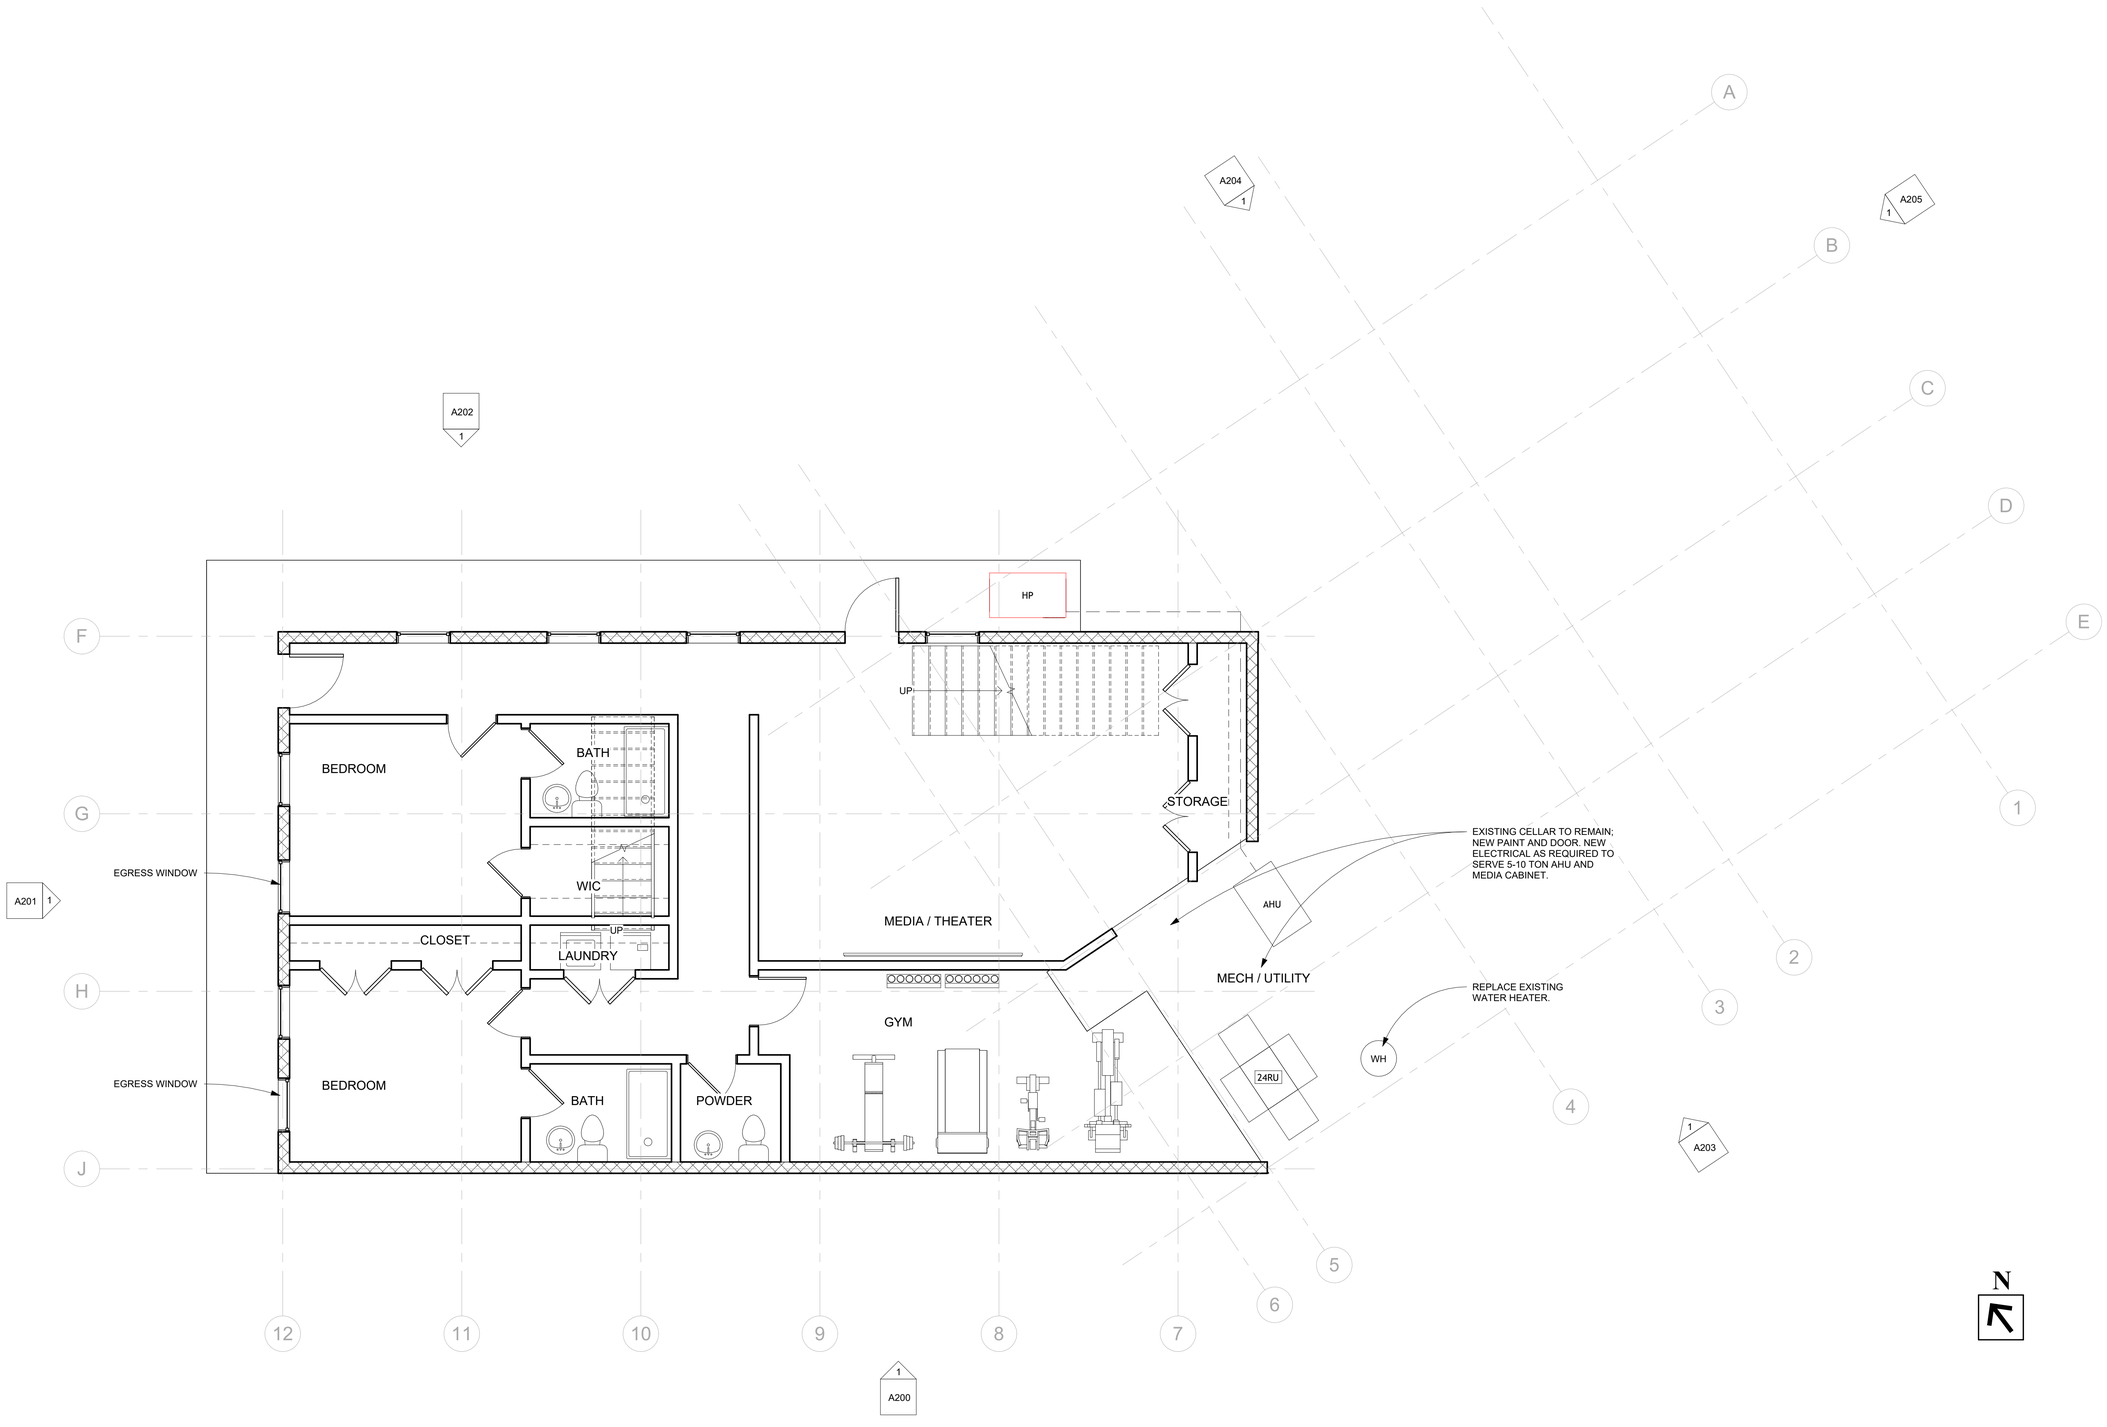

ALEXGRAY|RA

Alex Gray Architecture
108 North 8th Street #2R
Brooklyn, NY 11249
alexgrayarchitecture.com

NOT FOR CONSTRUCTION

No.	Description	Date

Carol Sharks

37 Trout Pond

Sag Harbor, NY

BASEMENT PLAN

A100

SCALE 1/4" = 1'-0"

PRINT TO SCALE PAPER SIZE = ARCH D 24" X 36"

Approver

5/14/2026 3:10:53 AM

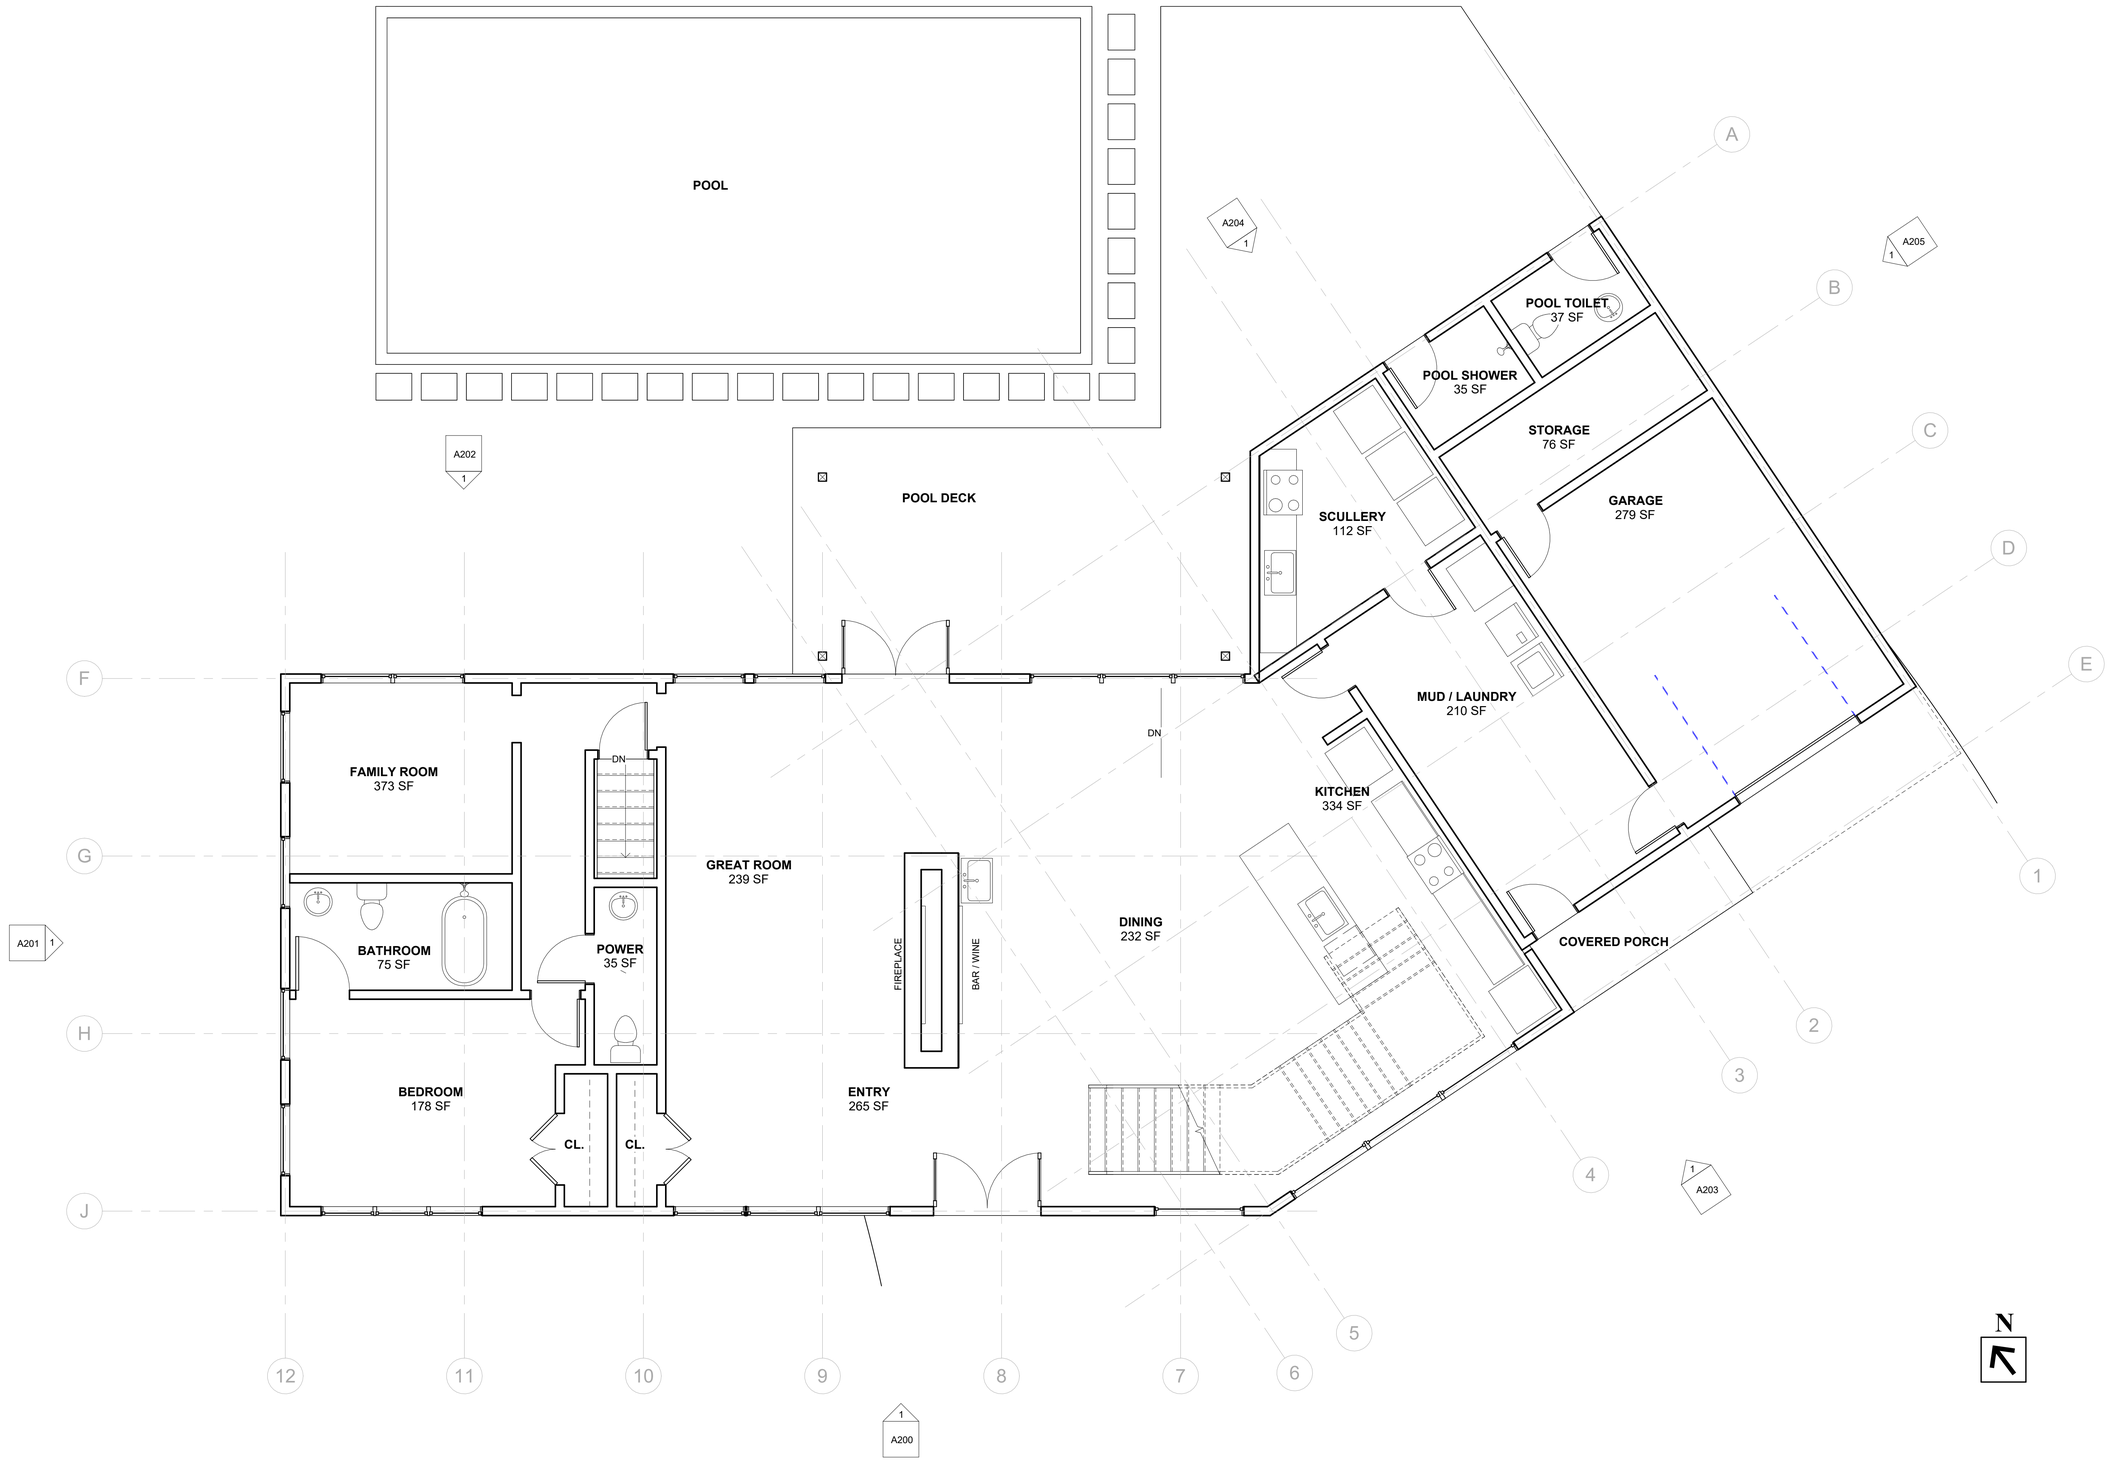

ALEXGRAY|RA

Alex Gray Architecture
108 North 8th Street #2R
Brooklyn, NY 11249
alexgrayarchitecture.com

NOT FOR CONSTRUCTION

No.	Description	Date

Carol Sharks
37 Trout Pond
Sag Harbor, NY

FIRST FLOOR PLAN

A101

SCALE 1/4" = 1'-0"

PRINT TO SCALE PAPER SIZE = ARCH D 24" X 36"

Approver

5/14/2026 3:10:55 AM

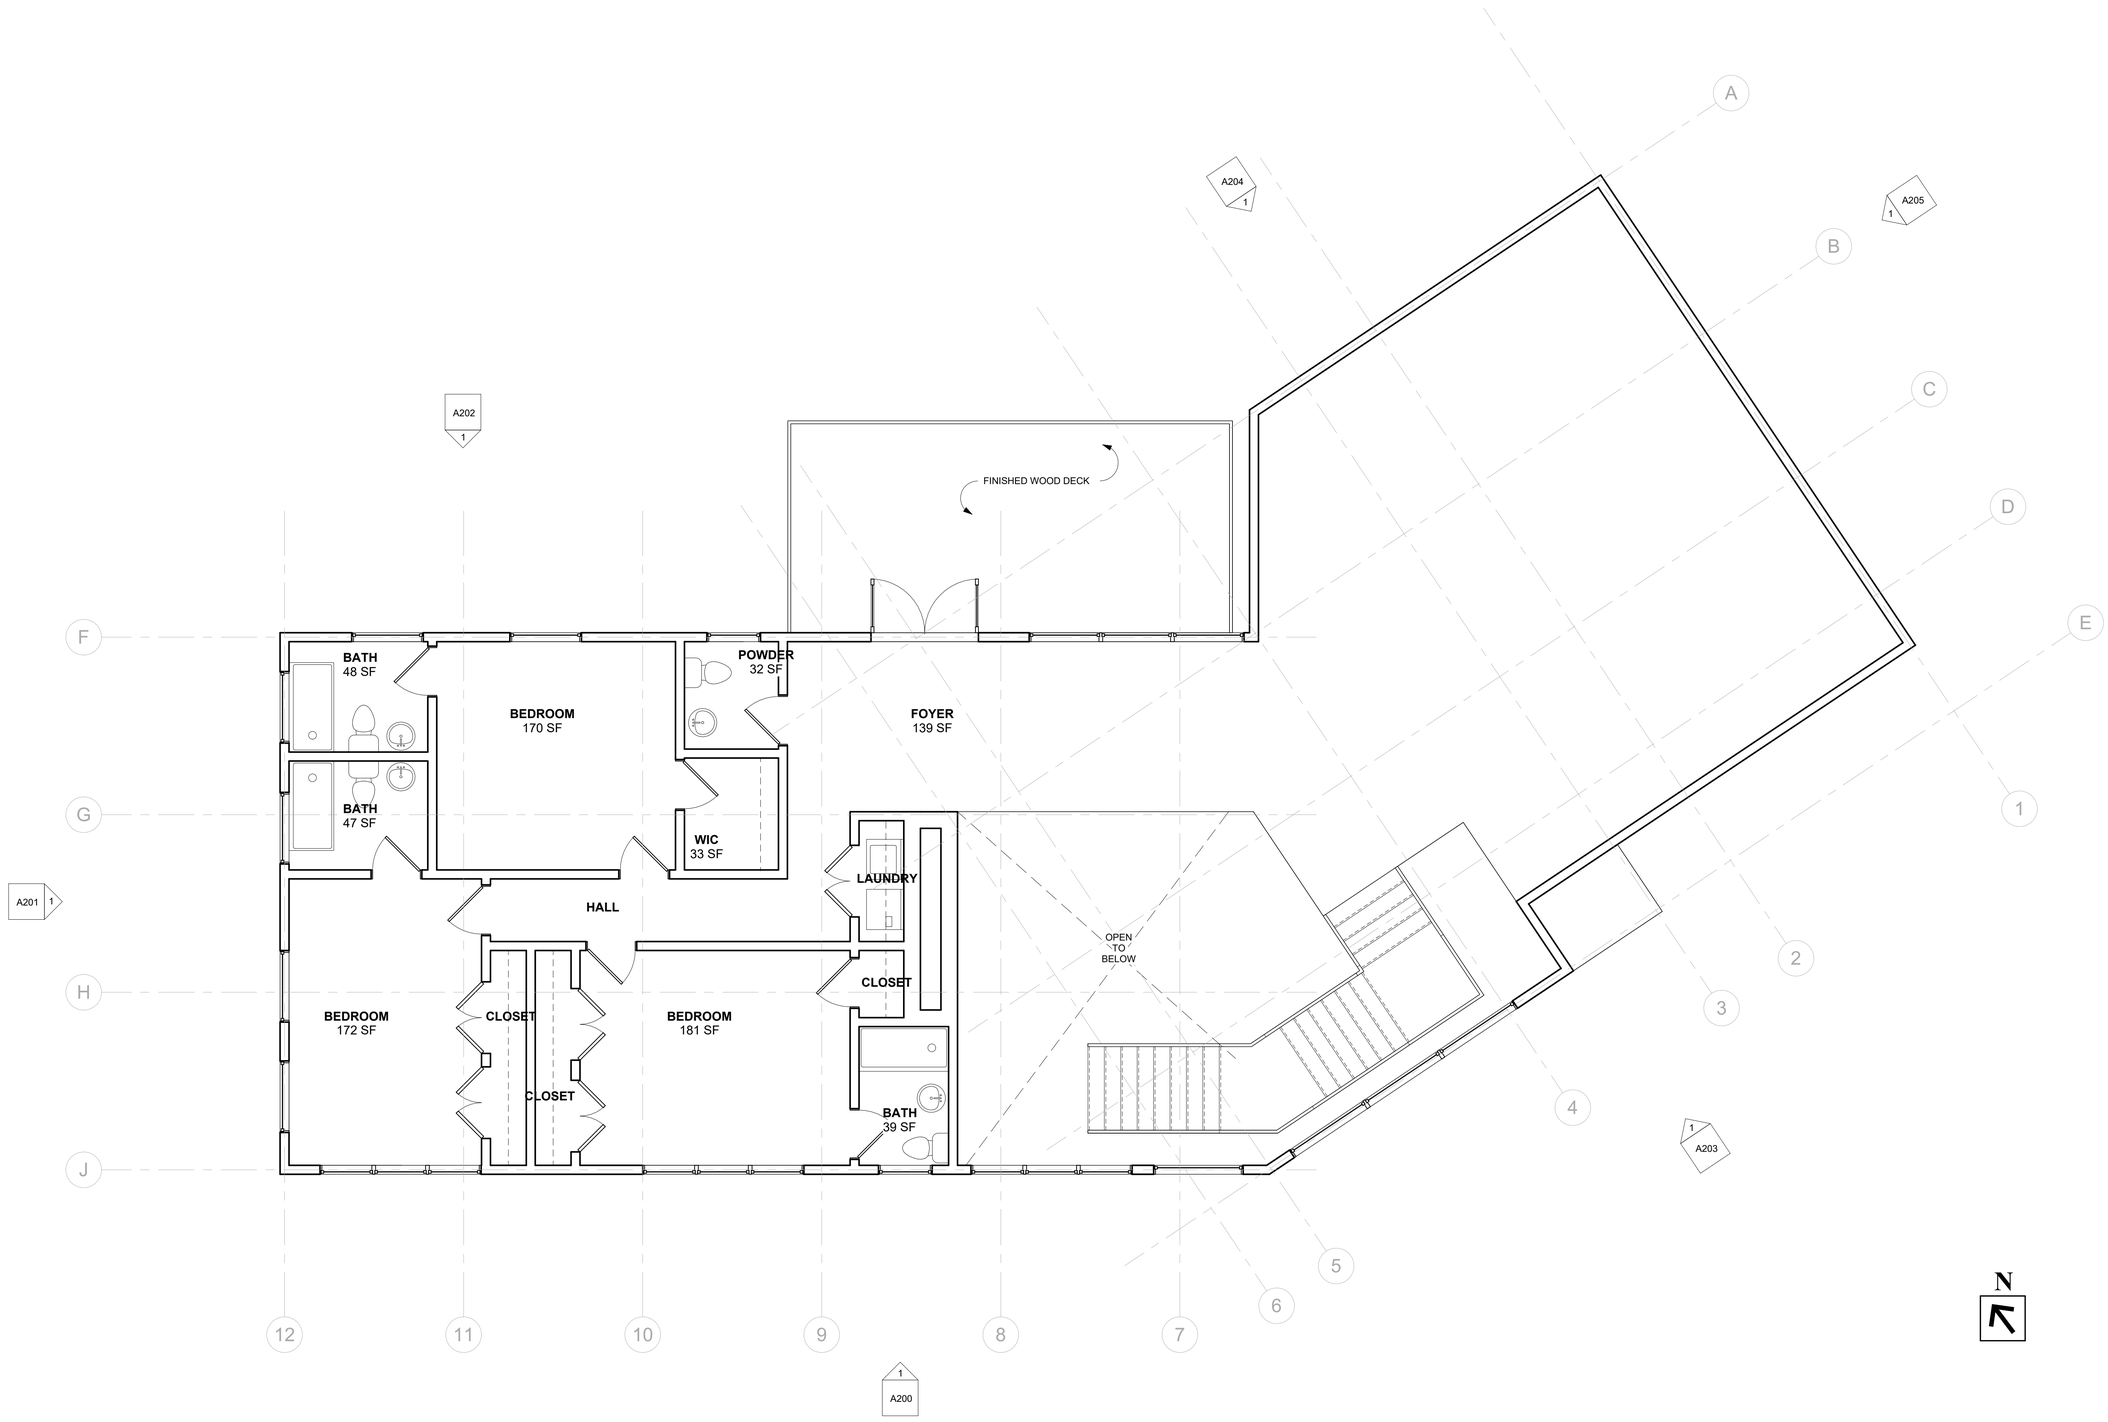

ALEXGRAY|RA

Alex Gray Architecture
108 North 8th Street #2R
Brooklyn, NY 11249
alexgrayarchitecture.com

NOT FOR CONSTRUCTION

No.	Description	Date

Carol Sharks

37 Trout Pond

Sag Harbor, NY

SECOND FLOOR PLAN

A102

SCALE 1/4" = 1'-0"

PRINT TO SCALE PAPER SIZE = ARCH D 24" X 36"

Approver

5/14/2026 3:10:55 AM

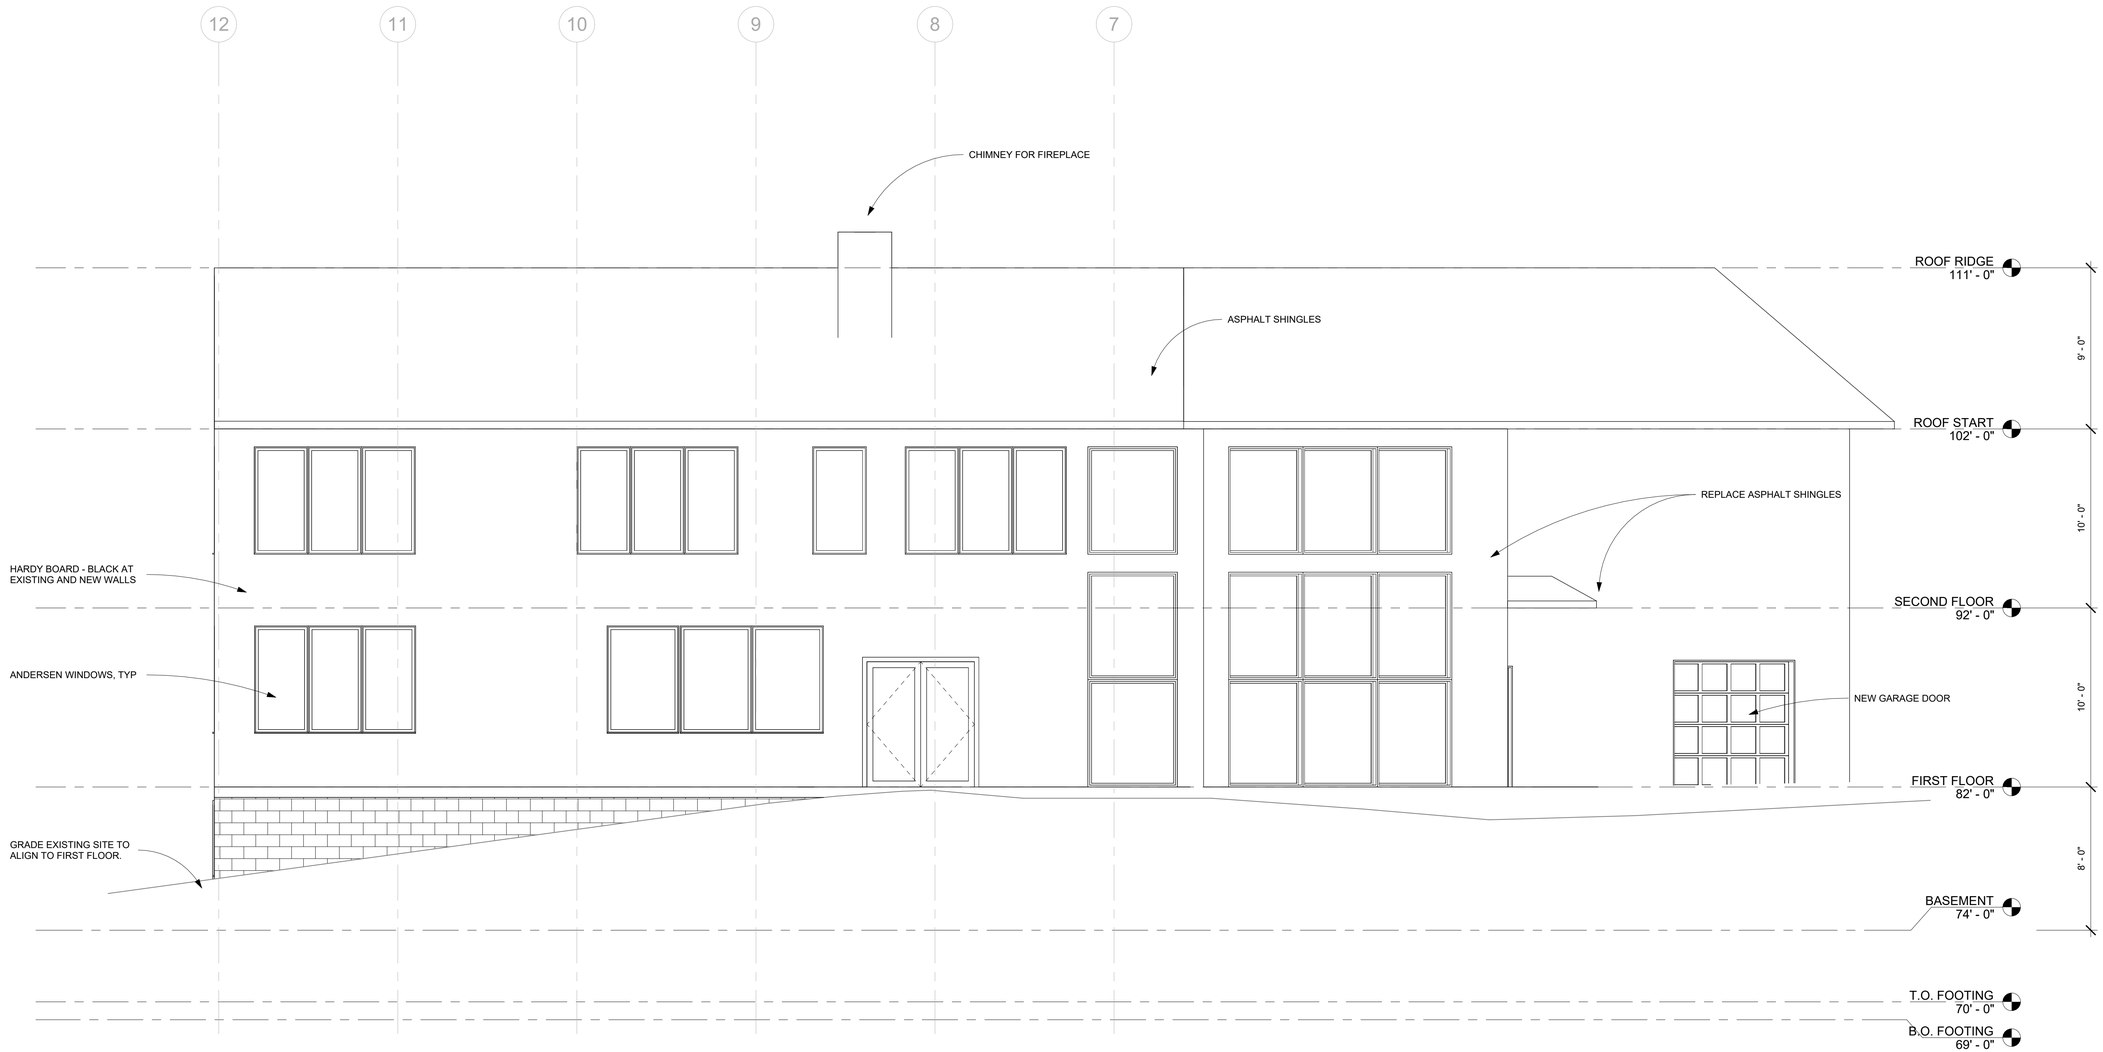

ALEXGRAY|RA

Alex Gray Architecture
108 North 8th Street #2R
Brooklyn, NY 11249
alexgrayarchitecture.com

NOT FOR CONSTRUCTION

No.	Description	Date

Carol Sharks
37 Trout Pond
Sag Harbor, NY

BUILDING ELEVATION - SW FRONT

A200

SCALE 1/4" = 1'-0"

PRINT TO SCALE PAPER SIZE = ARCH D 24" X 36"

Approver

5/14/2026 3:10:58 AM

ALEXGRAY|RA

Alex Gray Architecture
108 North 8th Street #2R
Brooklyn, NY 11249
alexgrayarchitecture.com

NOT FOR CONSTRUCTION

No.	Description	Date

Carol Sharks

37 Trout Pond

Sag Harbor, NY

BUILDING ELEVATIONS - S FRONT

A203

SCALE 1/4" = 1'-0"

PRINT TO SCALE PAPER SIZE = ARCH D 24" X 36"

Approver

5/14/2026 3:11:06 AM

ALEXGRAY|RA

Alex Gray Architecture
108 North 8th Street #2R
Brooklyn, NY 11249
alexgrayarchitecture.com

NOT FOR CONSTRUCTION

No.	Description	Date

Carol Sharks

37 Trout Pond

Sag Harbor, NY

BUILDING ELEVATIONS - N BACK

A202

SCALE 1/4" = 1'-0"

PRINT TO SCALE PAPER SIZE = ARCH D 24" X 36"

Approver

5/14/2026 3:11:03 AM

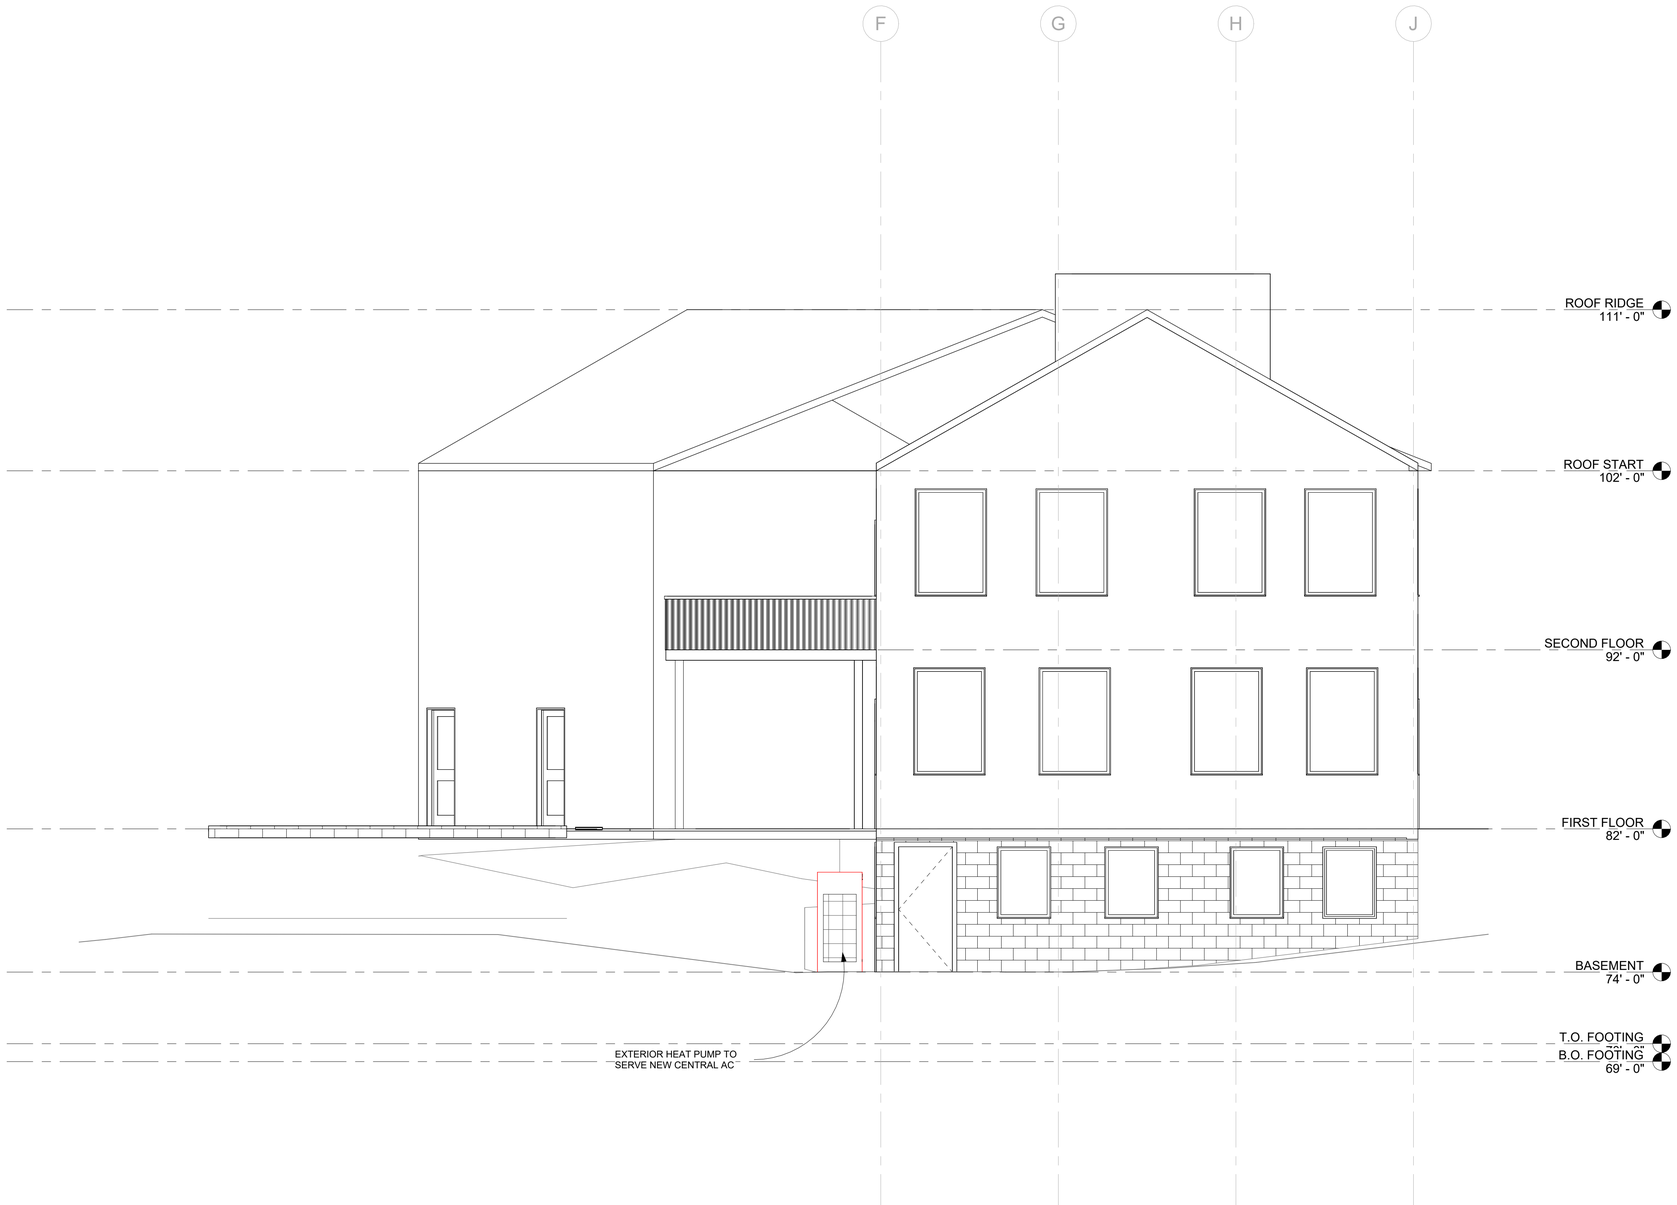

ALEXGRAY|RA

Alex Gray Architecture
108 North 8th Street #2R
Brooklyn, NY 11249
alexgrayarchitecture.com

NOT FOR CONSTRUCTION

No.	Description	Date

Carol Sharks

37 Trout Pond

Sag Harbor, NY

BUILDING ELEVATIONS - W SIDE

A201

SCALE 1/4" = 1'-0"

PRINT TO SCALE PAPER SIZE = ARCH D 24" X 36"

Approver

5/14/2026 3:11:01 AM