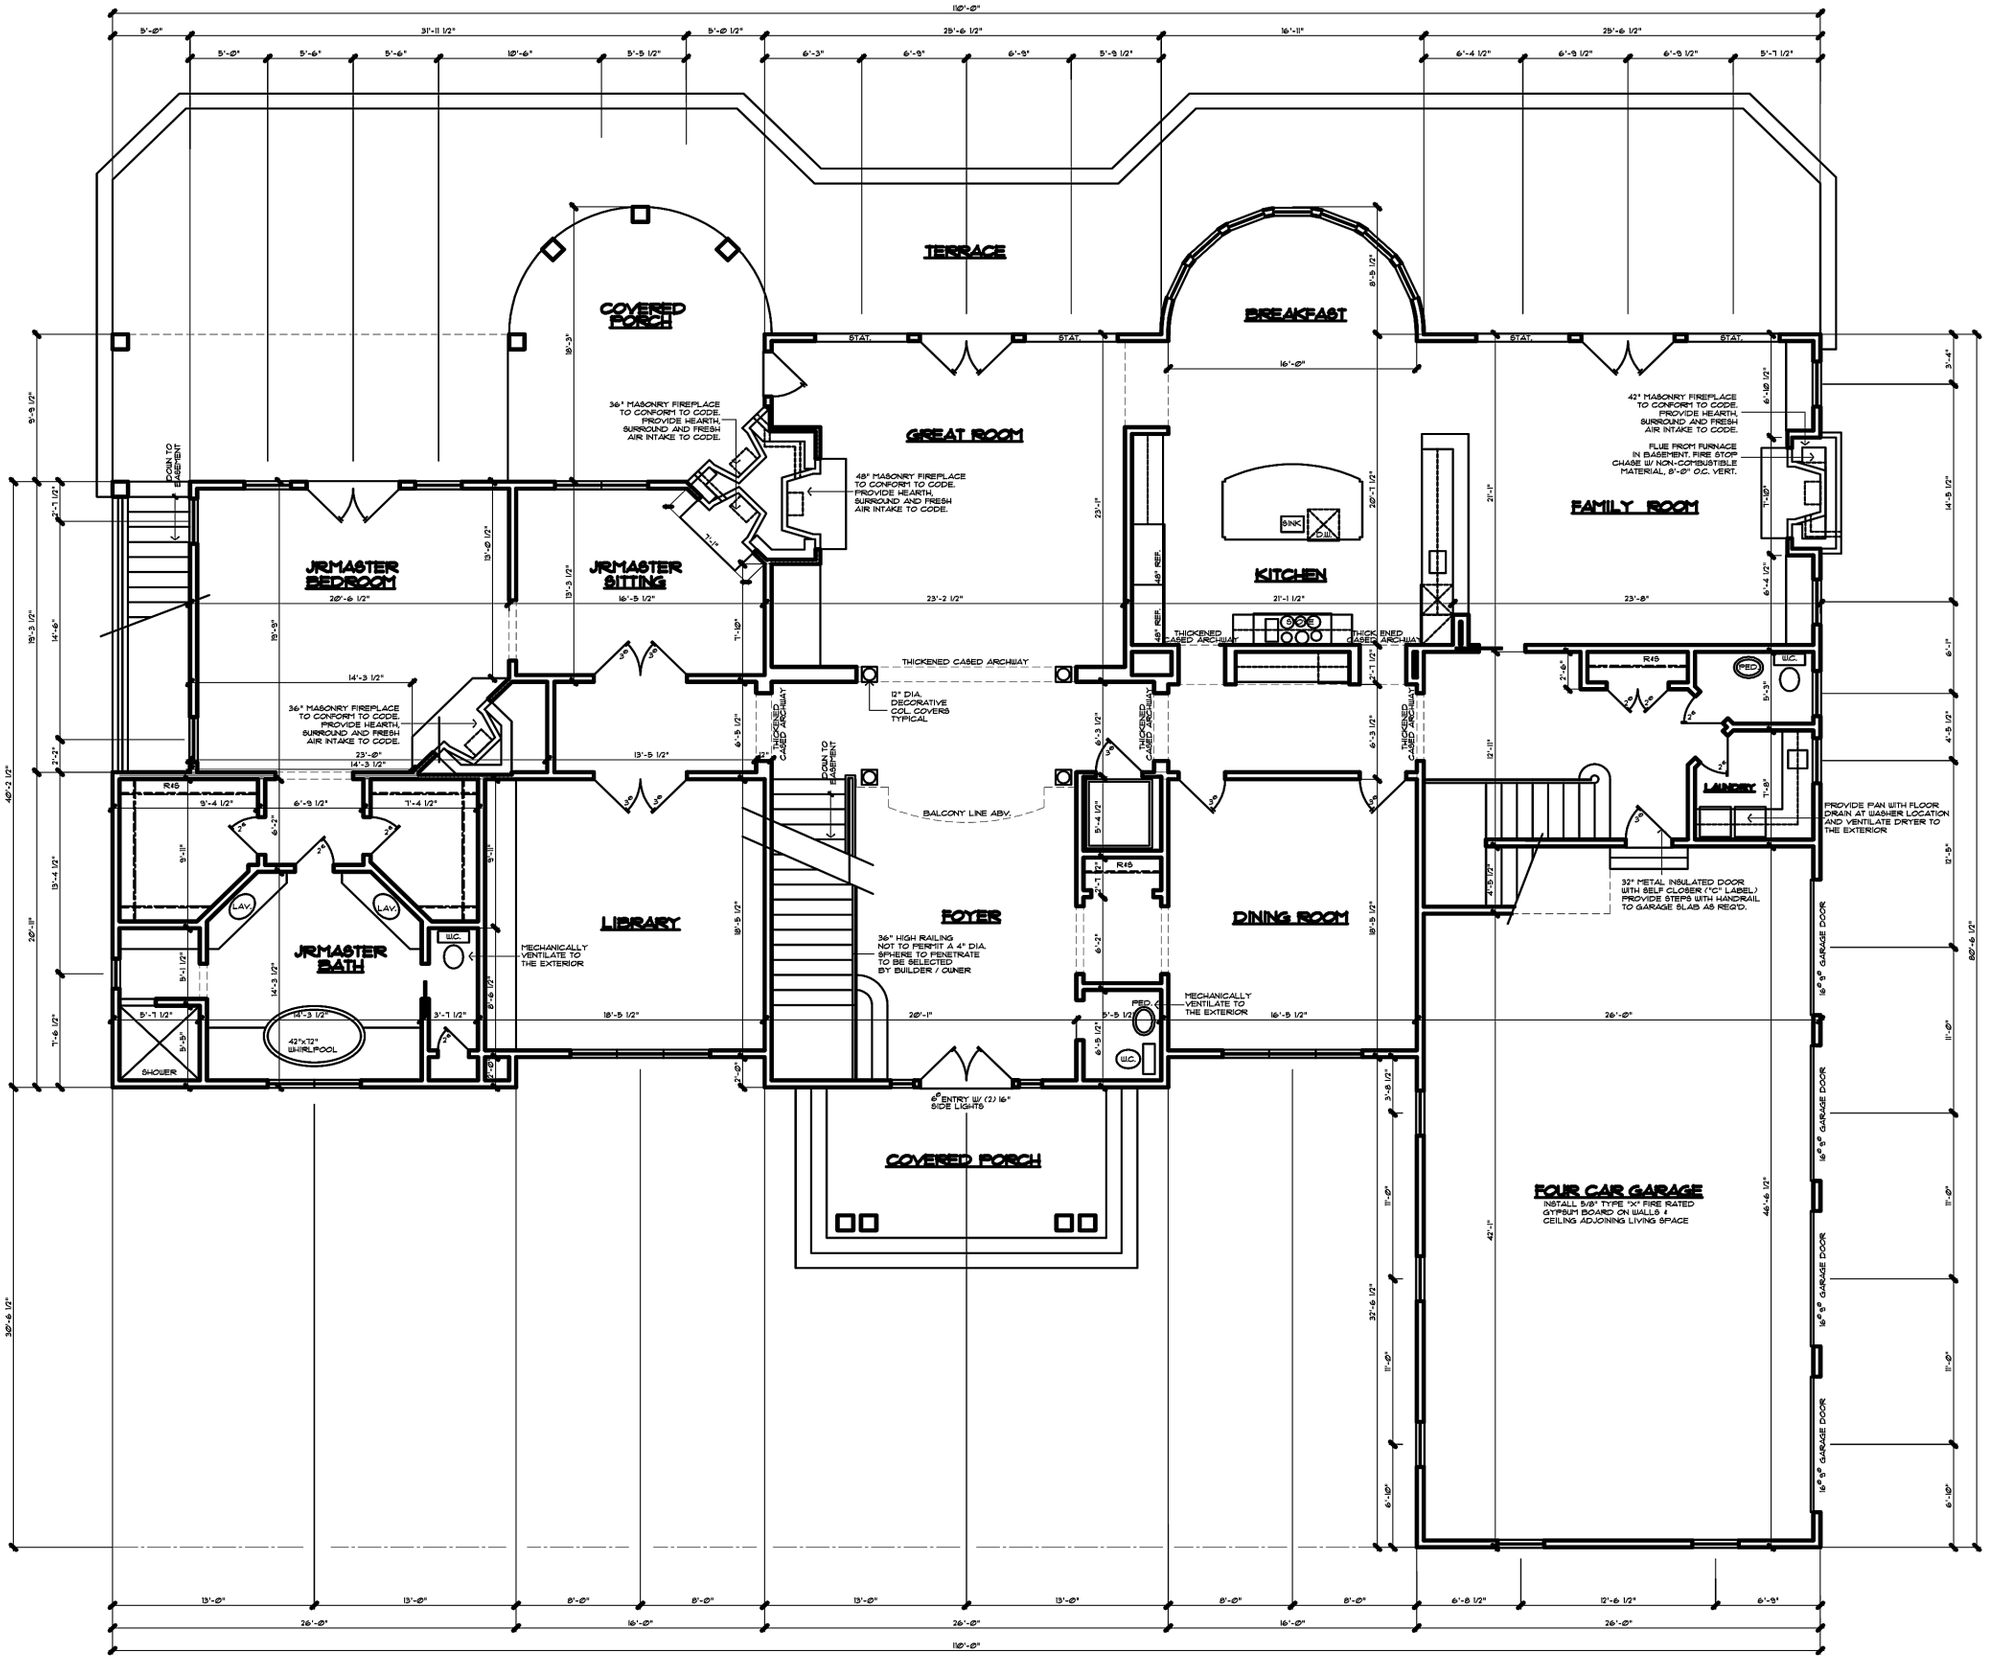

FIRST FLOOR PLAN

SCALE: 1/4" = 1'-0"

NOTE: ALL WALLS 2x6 @ 16" O.C. CONSTRUCTION, UNLESS NOTED OTHERWISE

● DENOTES HARDWIRED SMOKE & CARBON MONOXIDE DETECTORS AS PER SECTION R311 OF NY STATE CODE, TYPICAL.

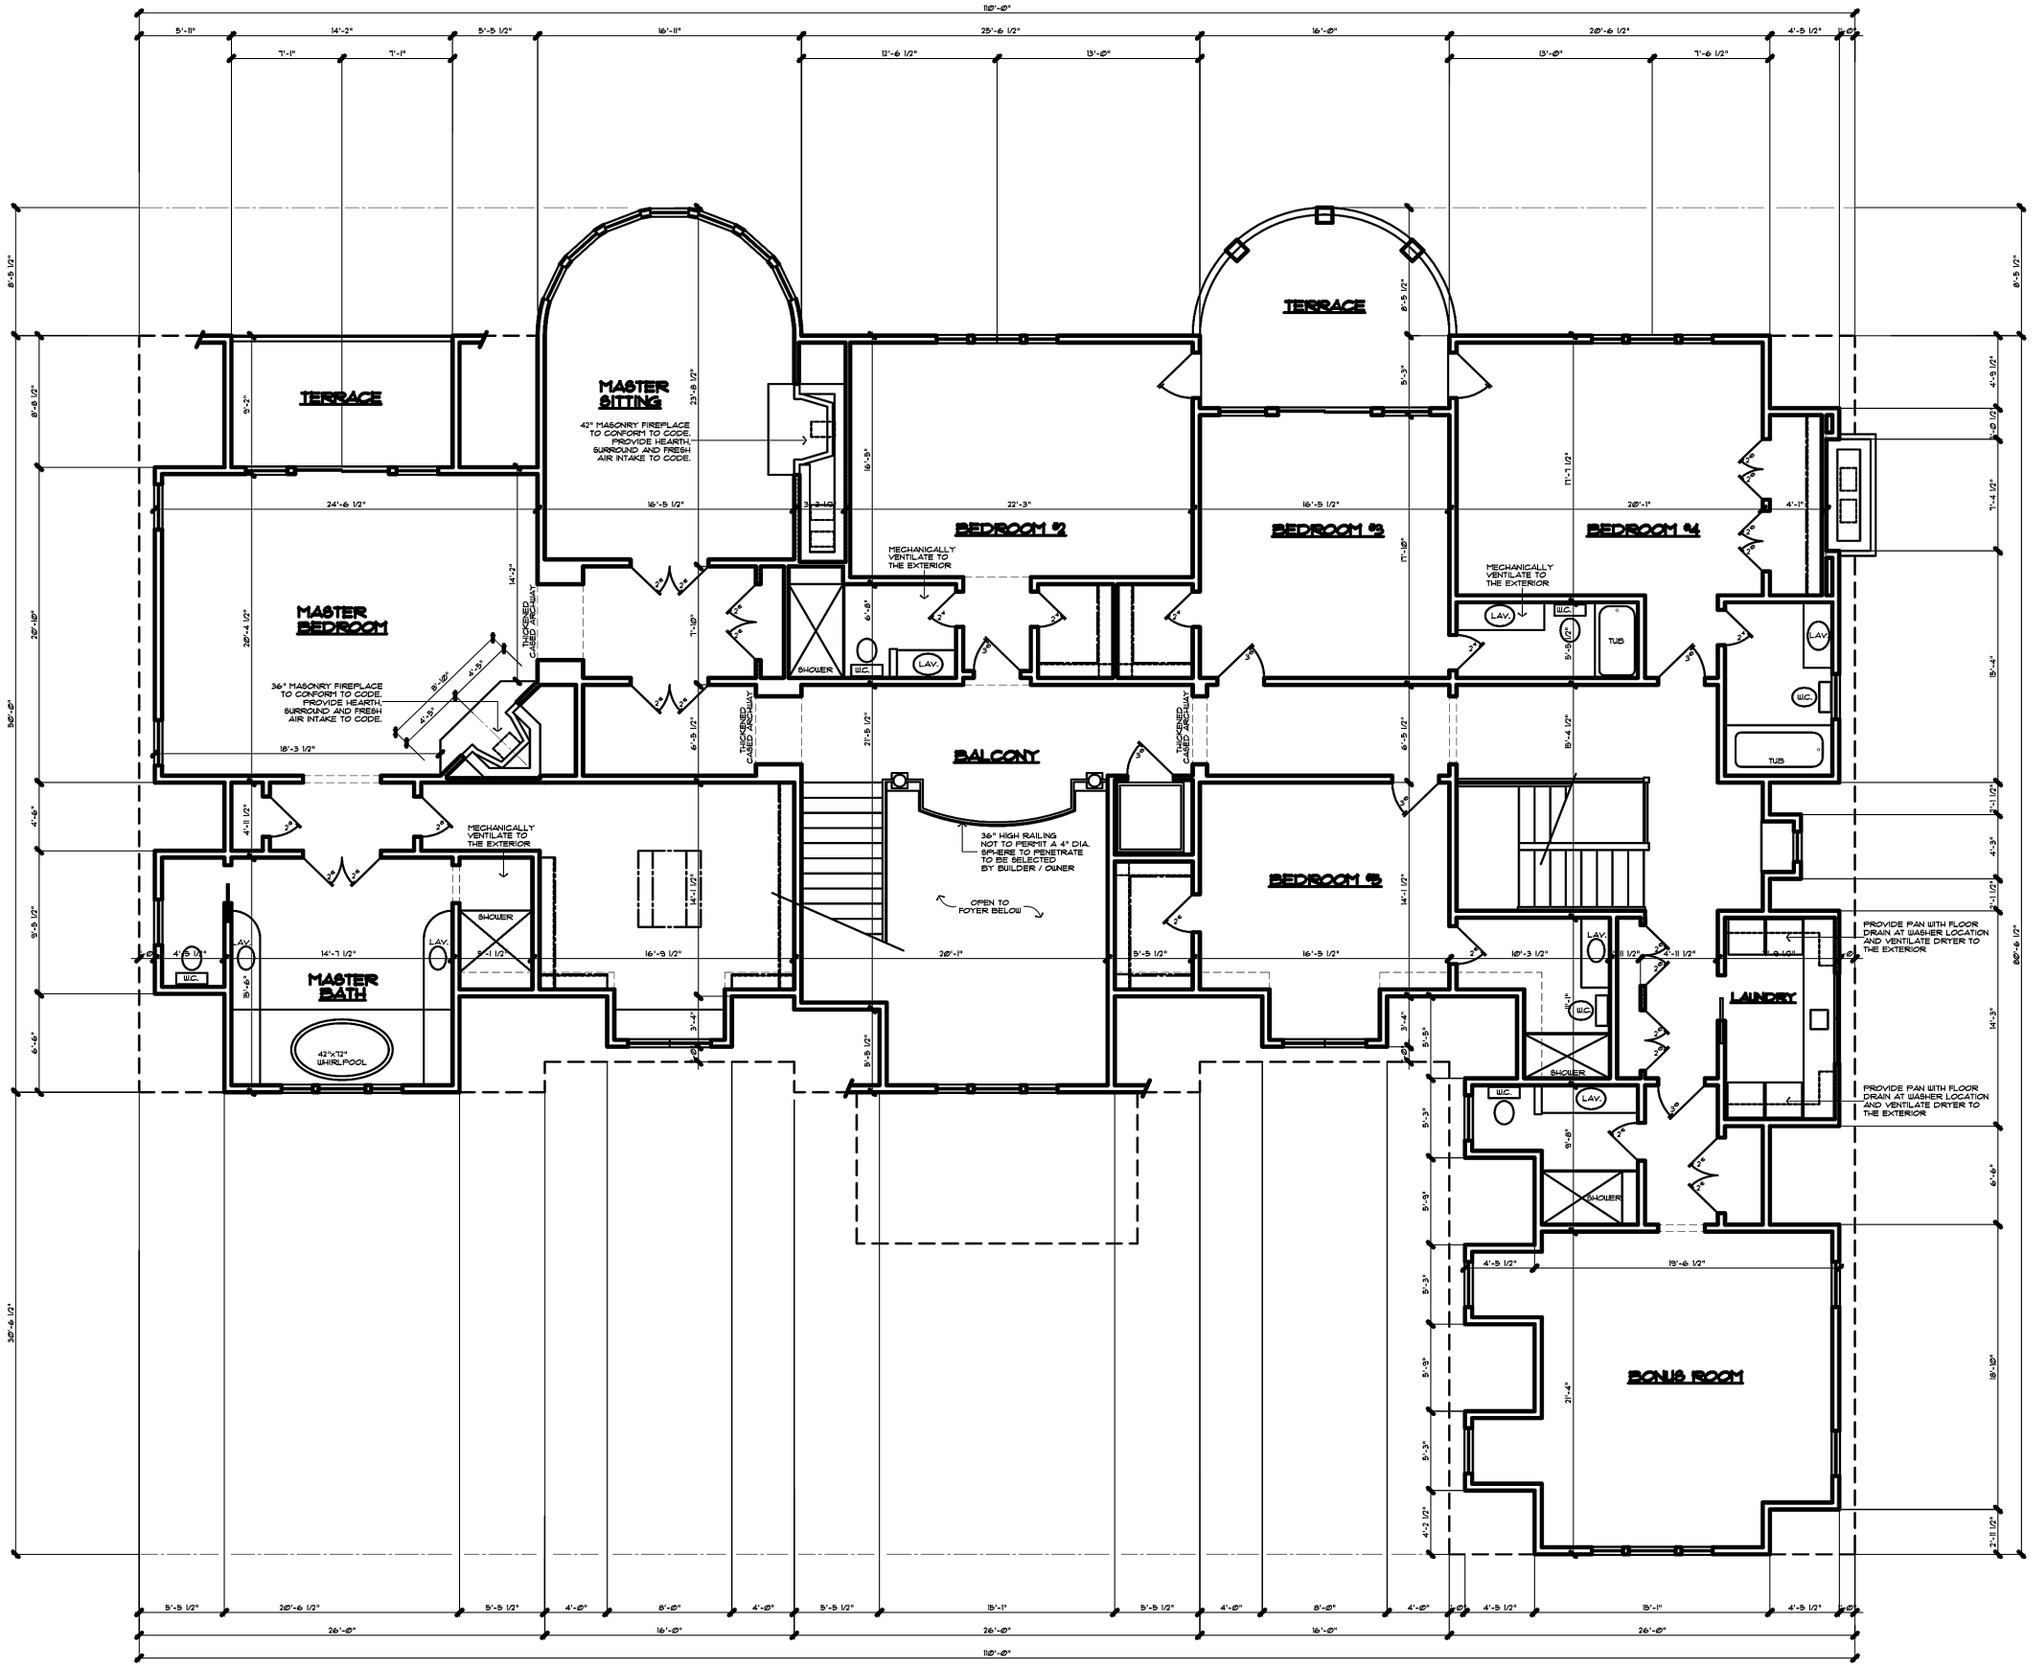

SECOND FLOOR PLAN

SCALE: 1/4" = 1'-0"

NOTE: ALL WALLS 2x6 @ 16" O.C. CONSTRUCTION, UNLESS NOTED OTHERWISE

Ⓢ DENOTES HARDWIRED SMOKE & CARBON MONOXIDE DETECTORS AS PER SECTION R317 OF NY STATE CODE, TYPICAL.

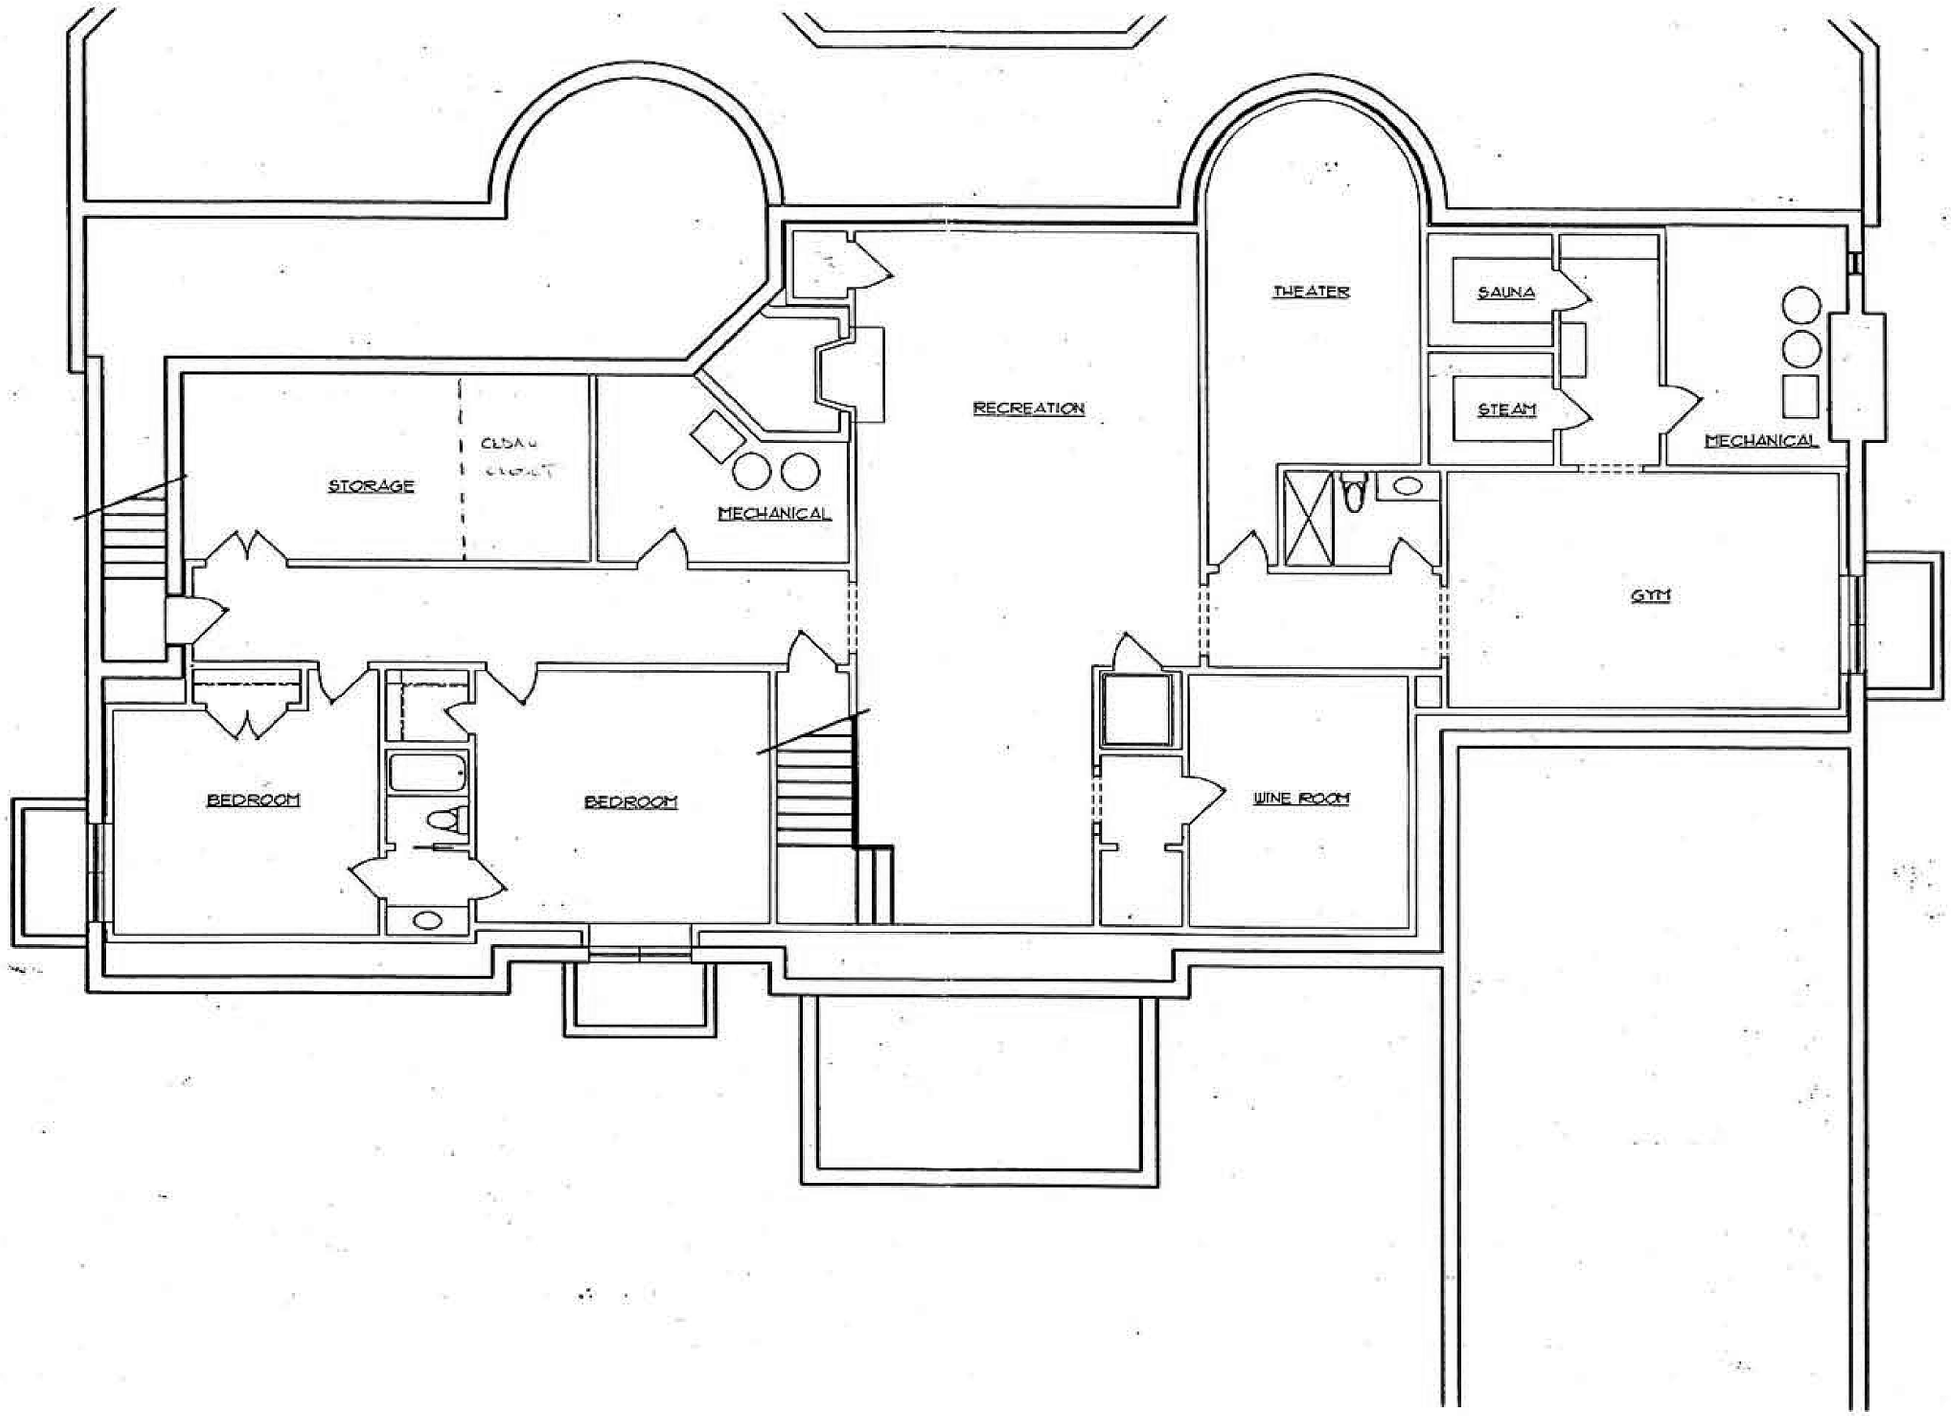
STORAGE
CLEAN CLOSET
MECHANICAL
RECREATION
THEATER
SAUNA
STEAM
MECHANICAL
GYM
BEDROOM
BEDROOM
WINE ROOM