
POST ROAD
SOUTH COUNTRY ROAD

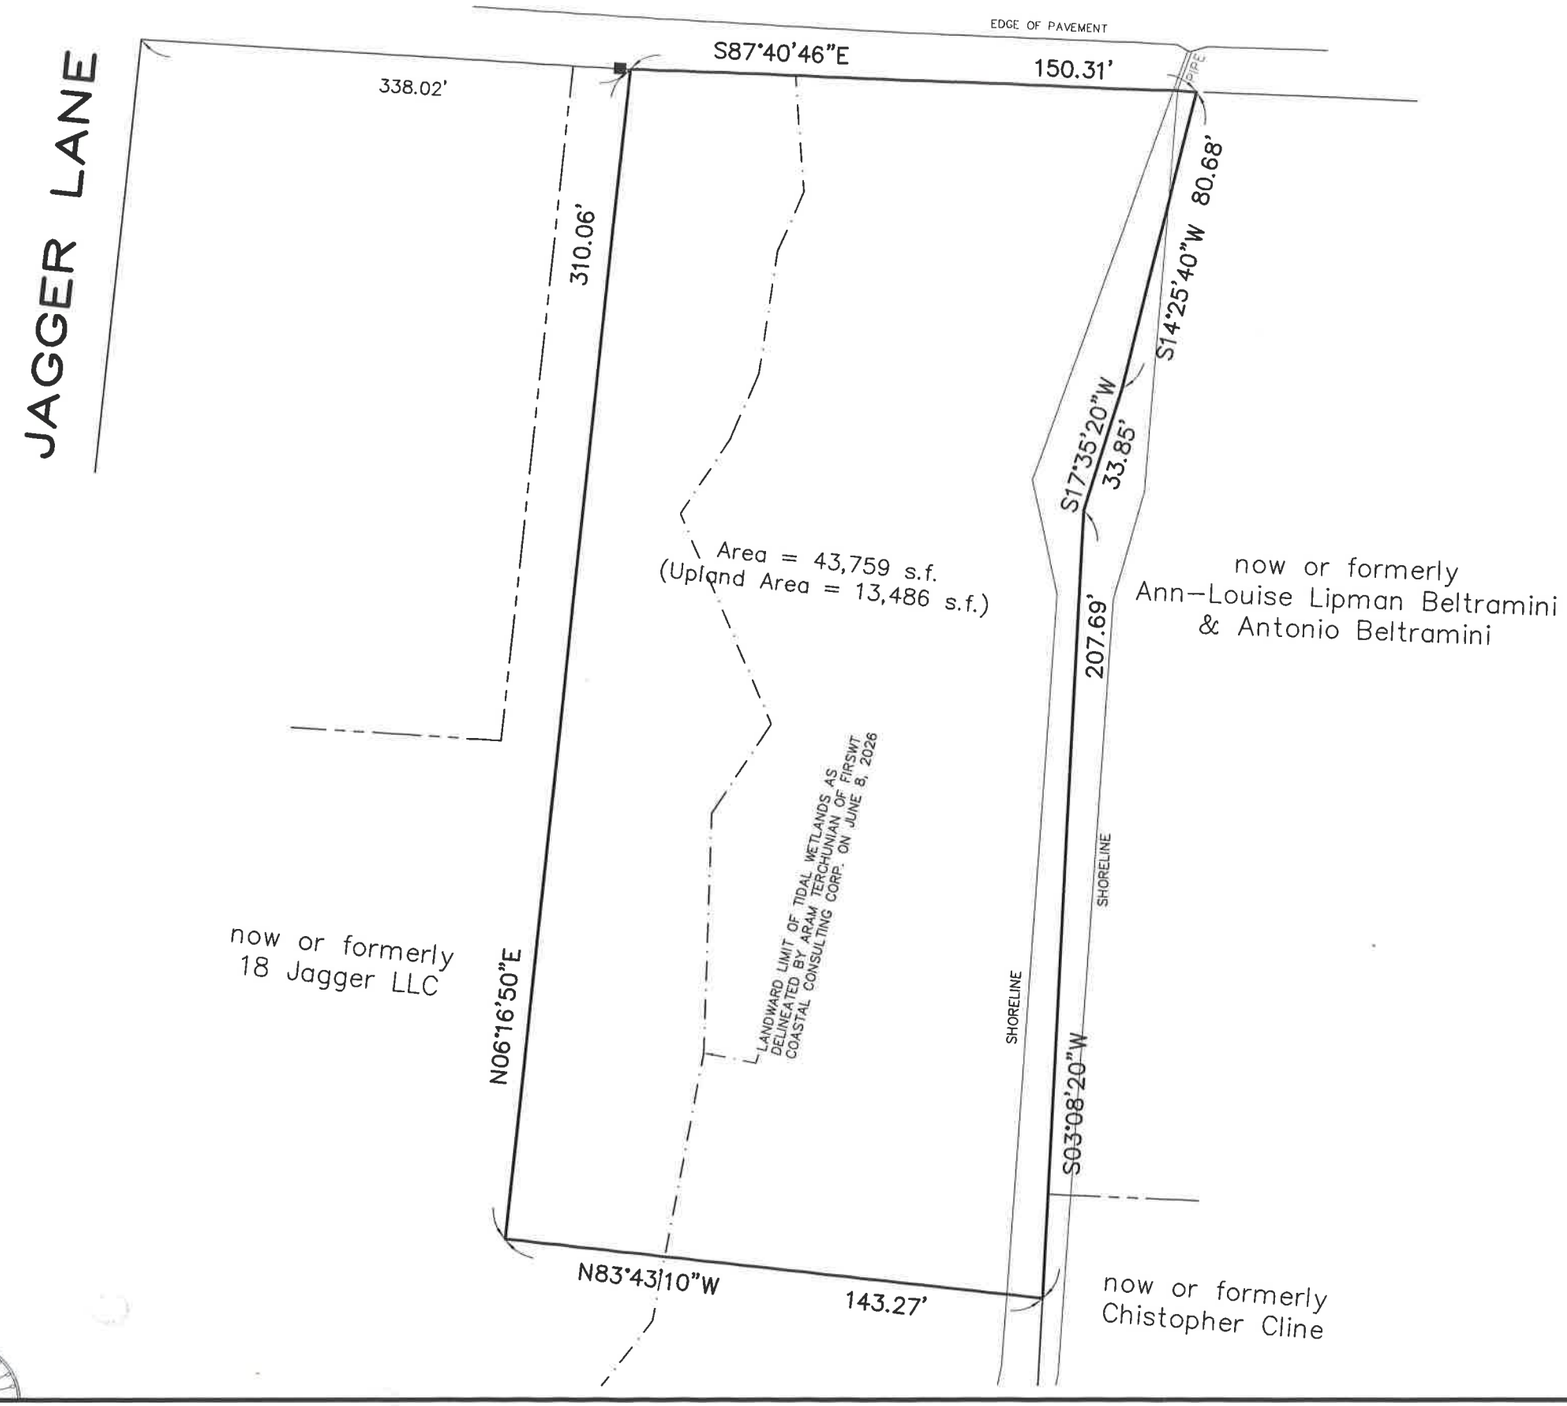

Survey for:

JAGGER 18, LLC

At

Westhampton

Town of

Southampton

Suffolk County, New York

S.C.T.M.: 0900-382.00-01.00-016.000

40 0 40

SCALE: 1"=40'

NOTES:

1. TOTAL AREA = 43,759 S.F.
2. ■ = MONUMENT FOUND, ▲ = STAKE FOUND.
3. REFERENCE DEED L. 13267 CP 288

DATE: JUL 15, 2026
JOB NO: 2026-282

CERTIFIED TO:
JAGGER 18, LLC
FIDUCIARY TRUST INTERNATIONAL OF THE SOUTH
THE ESTATE OF JOAN L. SUTTON

DAVID H. FOX, L.S. P.C. N.Y.S.L.S. #50234
FOX LAND SURVEYING
64 SUNSET AVENUE
WESTHAMPTON BEACH, N.Y. 11978
(631) 288-0022

UNAUTHORIZED ALTERATION OR ADDITION TO THIS SURVEY IS A VIOLATION OFSECTION 7209 OF THE NEW YORK STATE EDUCATION LAW. COPIES OF THIS SURVEY MAP NOT BEARING THE LAND SURVEYOR'S INKED SEAL OR EMBOSSED SEAL SHALL NOT BE CONSIDERED TO BE A VALID TRUE COPY.

CERTIFICATION INDICATED HEREON SHALL RUN ONLY TO THE PERSON FOR WHOM THE SURVEY IS PREPARED AND ON HIS BEHALF TO THE TITLE COMPANY, GOVERNMENTAL AGENCY AND LENDING INSTITUTION LISTED HEREON , AND TO THE ASSIGNEES OF THE LENDING INSTITUTION. CERTIFICATIONS ARE NOT TRANSFERABLE TO ADDITIONAL INSTITUTIONS OR SUBSEQUENT OWNERS.

DWG: 2026-282