BP# 9400

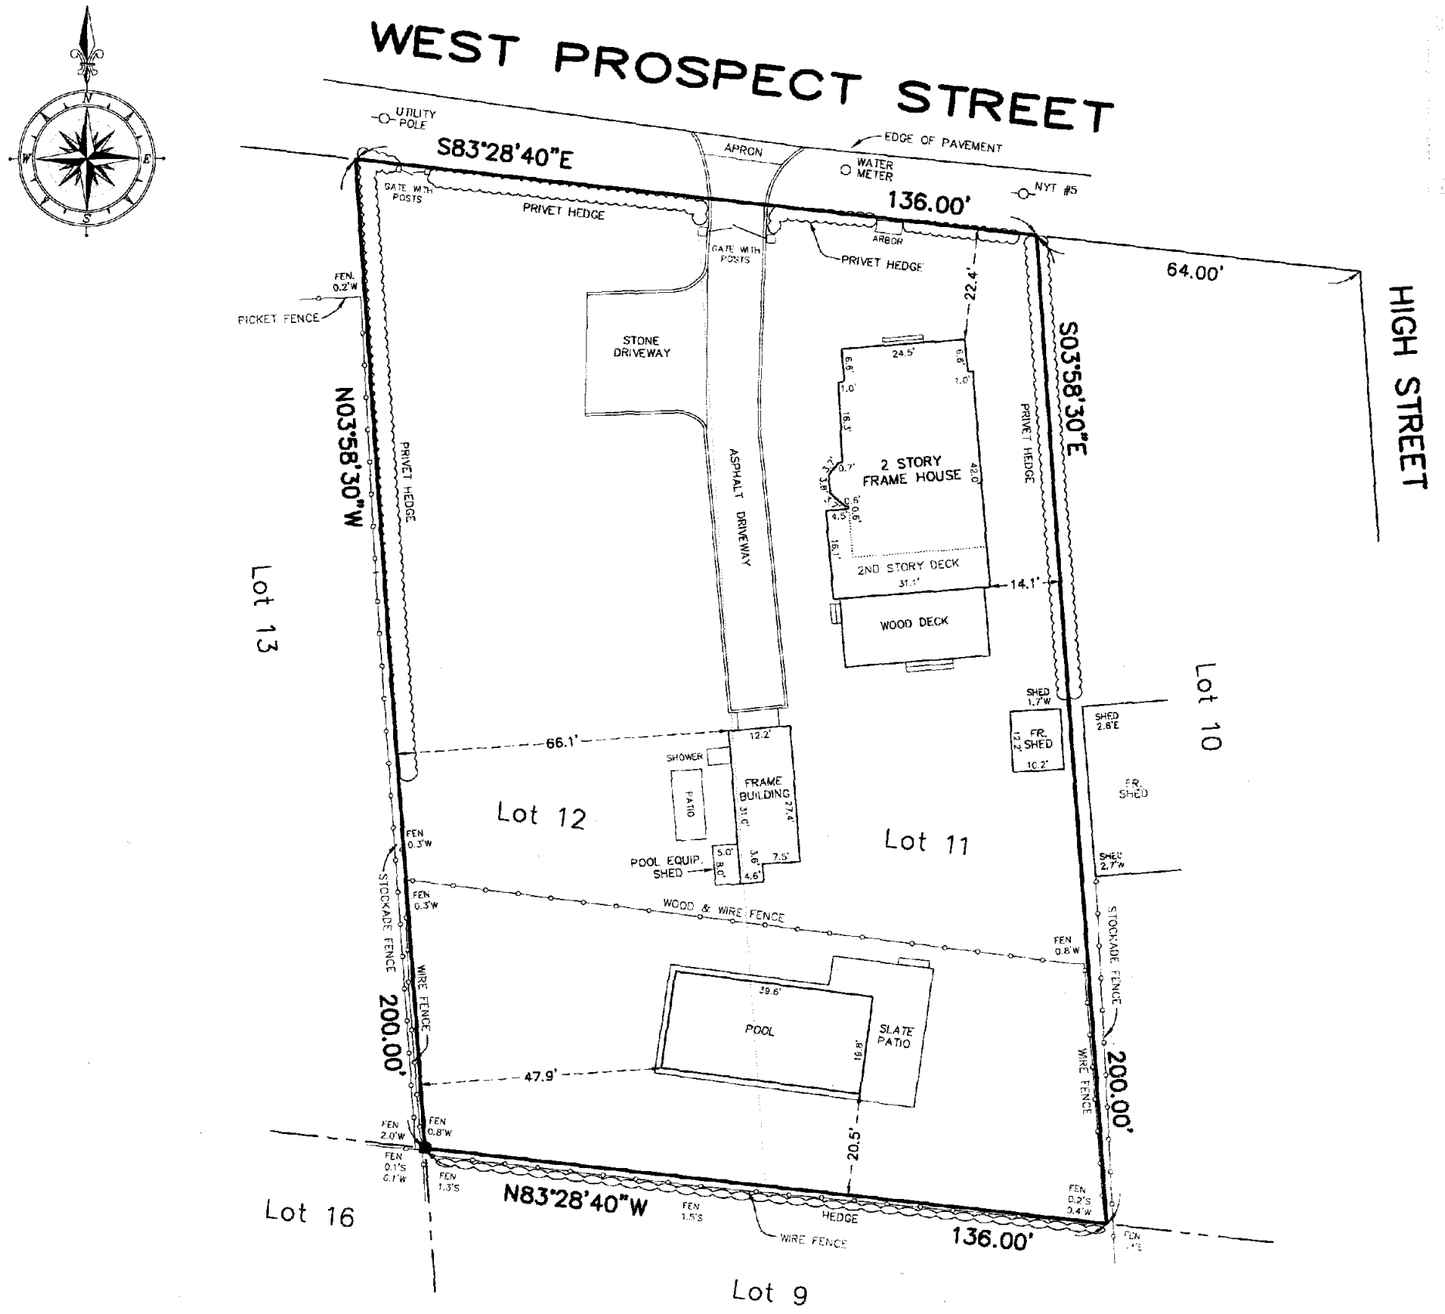

Survey for:

DAVID SCHLACHET

Lots 11 & 12, "The Corrigan Block"
At
Village Of Southampton
Town of
Southampton
Suffolk County, New York

S.C.T.M.: 0904-003.00-03.00-017.000

NOTES:

1. AREA = 26,745 S.F.
2. ■ = MONUMENT FOUND
3. SUBDIVISION MAP FILED IN THE OFFICE OF THE CLERK OF SUFFOLK COUNTY ON MAY 24, 1916 AS FILE NO. 730.

MAY 12, 2008 LOCATE POOL
FEB. 16, 2005 UPDATE SURVEY
JAN. 16, 2001 AMENDED ROAD NAME
DATE: OCT. 11, 2000
SCALE: 1"=30'
JOB NO: 2000-354

LOT COVERAGE:

HOUSE	=	1,429 S.F.
BUILDING	=	350 S.F.
DECK	=	395 S.F.
SHED	=	125 S.F.
POOL	=	785 S.F.
PATIO	=	569 S.F.
HOUSE	=	3,653 S.F. OR 13.7%

CERTIFIED TO:
DAVID SCHLACHET
FIDELITY NATONAL TITLE INSURANCE COMPANY
THE DIME SAVINGS BANK OF NEW YORK, FSB.

DAVID H. FOX, L.S. P.C. N.Y.S.L.S. #50234
FOX LAND SURVEYING
64 SUNSET AVENUE
WESTHAMPTON BEACH, N.Y. 11978
(631) 288-0022

UNAUTHORIZED ALTERATION OR ADDITION TO THIS SURVEY IS A VIOLATION OFSECTION 7209 OF THE NEW YORK STATE EDUCATION LAW. COPIES OF THIS SURVEY MAP NOT BEARING THE LAND SURVEYOR'S INKED SEAL OR EMBOSSED SEAL SHALL NOT BE CONSIDERED TO BE A VALID TRUE COPY.

CERTIFICATION INDICATED HEREON SHALL RUN ONLY TO THE PERSON FOR WHOM THE SURVEY IS PREPARED AND ON HIS BEHALF TO THE TITLE COMPANY, GOVERNMENTAL AGENCY AND LENDING INSTITUTION LISTED HEREON, AND TO THE ASSIGNEES OF THE LENDING INSTITUTION CERTIFICATIONS ARE NOT TRANSFERABLE TO ADDITIONAL INSTITUTIONS OR SUBSEQUENT OWNERS.

DWG: 2000-354