CERTIFIED TO: GERALD SPRAYREGEN
ALL AREA ABSTRACT, LLC.
OLD REPUBLIC NATIONAL TITLE INSURANCE CO.
BANK OF AMERICA, N.A.
ITS SUCCESSORS AND OR ASSIGNS

JOB NO.2015-274
MAP NO.9663
FILED: APRIL 18,1995
REVISIONS:

LICENSE NO. 050363

HANDS ON SURVEYING
26 SILVER BROOK DRIVE
FLANDERS, NEW YORK
11901
TEL: (631)-369-8312 - FAX:(631)-369-8313
MARTIN D. HAND L.S

COPIES OF THIS SURVEY MAP, EITHER PAPER OR ELECTRONIC, NOT BEARING THE LAND SURVEYORS INKED SEAL OR EMBOSSED SEAL SHALL NOT BE CONSIDERED TO BE A VALID COPY AND SHALL NOT BE USED FOR ANY PURPOSE.

SURVEY OF
LOT 2 & PART OF
AGRICULTURAL RESERVE
MAP OF
IRVING BUSGANG
SITUATE AT
BRIDGEHAMPTON
TOWN OF SOUTHAMPTON
SUFFOLK COUNTY,NEW YORK
S.C.T.M. DIST. 0900 SEC. 104 BLK.01 LOT 24.2 & P/O 24.5

30 15 0 30 60 90 120 150 180 210 240 270
SCALE: 1" = 60'
DATE: OCTOBER 17,2015
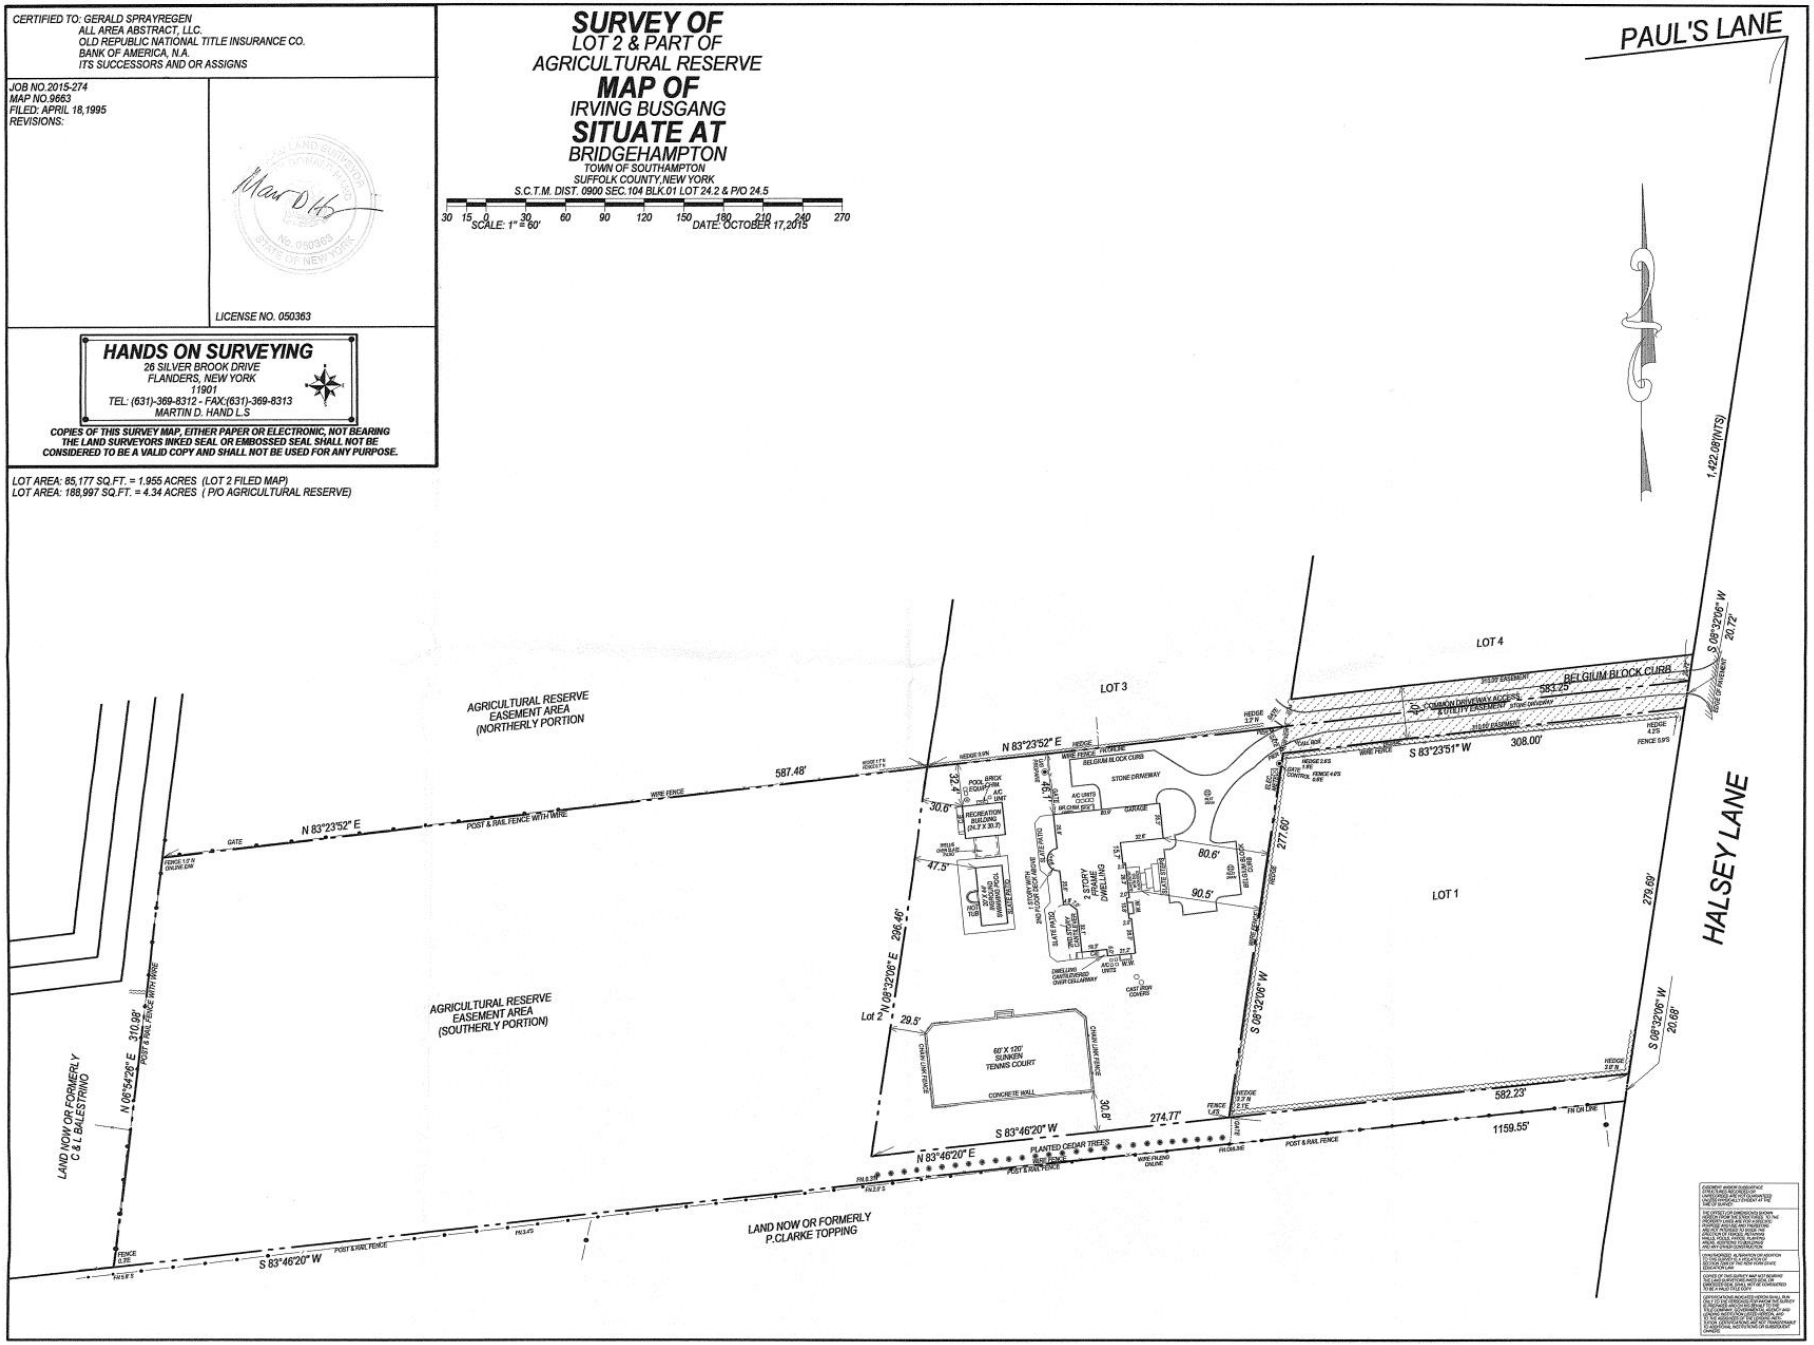
LOT AREA: 85,177 SQ.FT. = 1.955 ACRES (LOT 2 FILED MAP)
LOT AREA: 188,997 SQ.FT. = 4.34 ACRES (P/O AGRICULTURAL RESERVE)